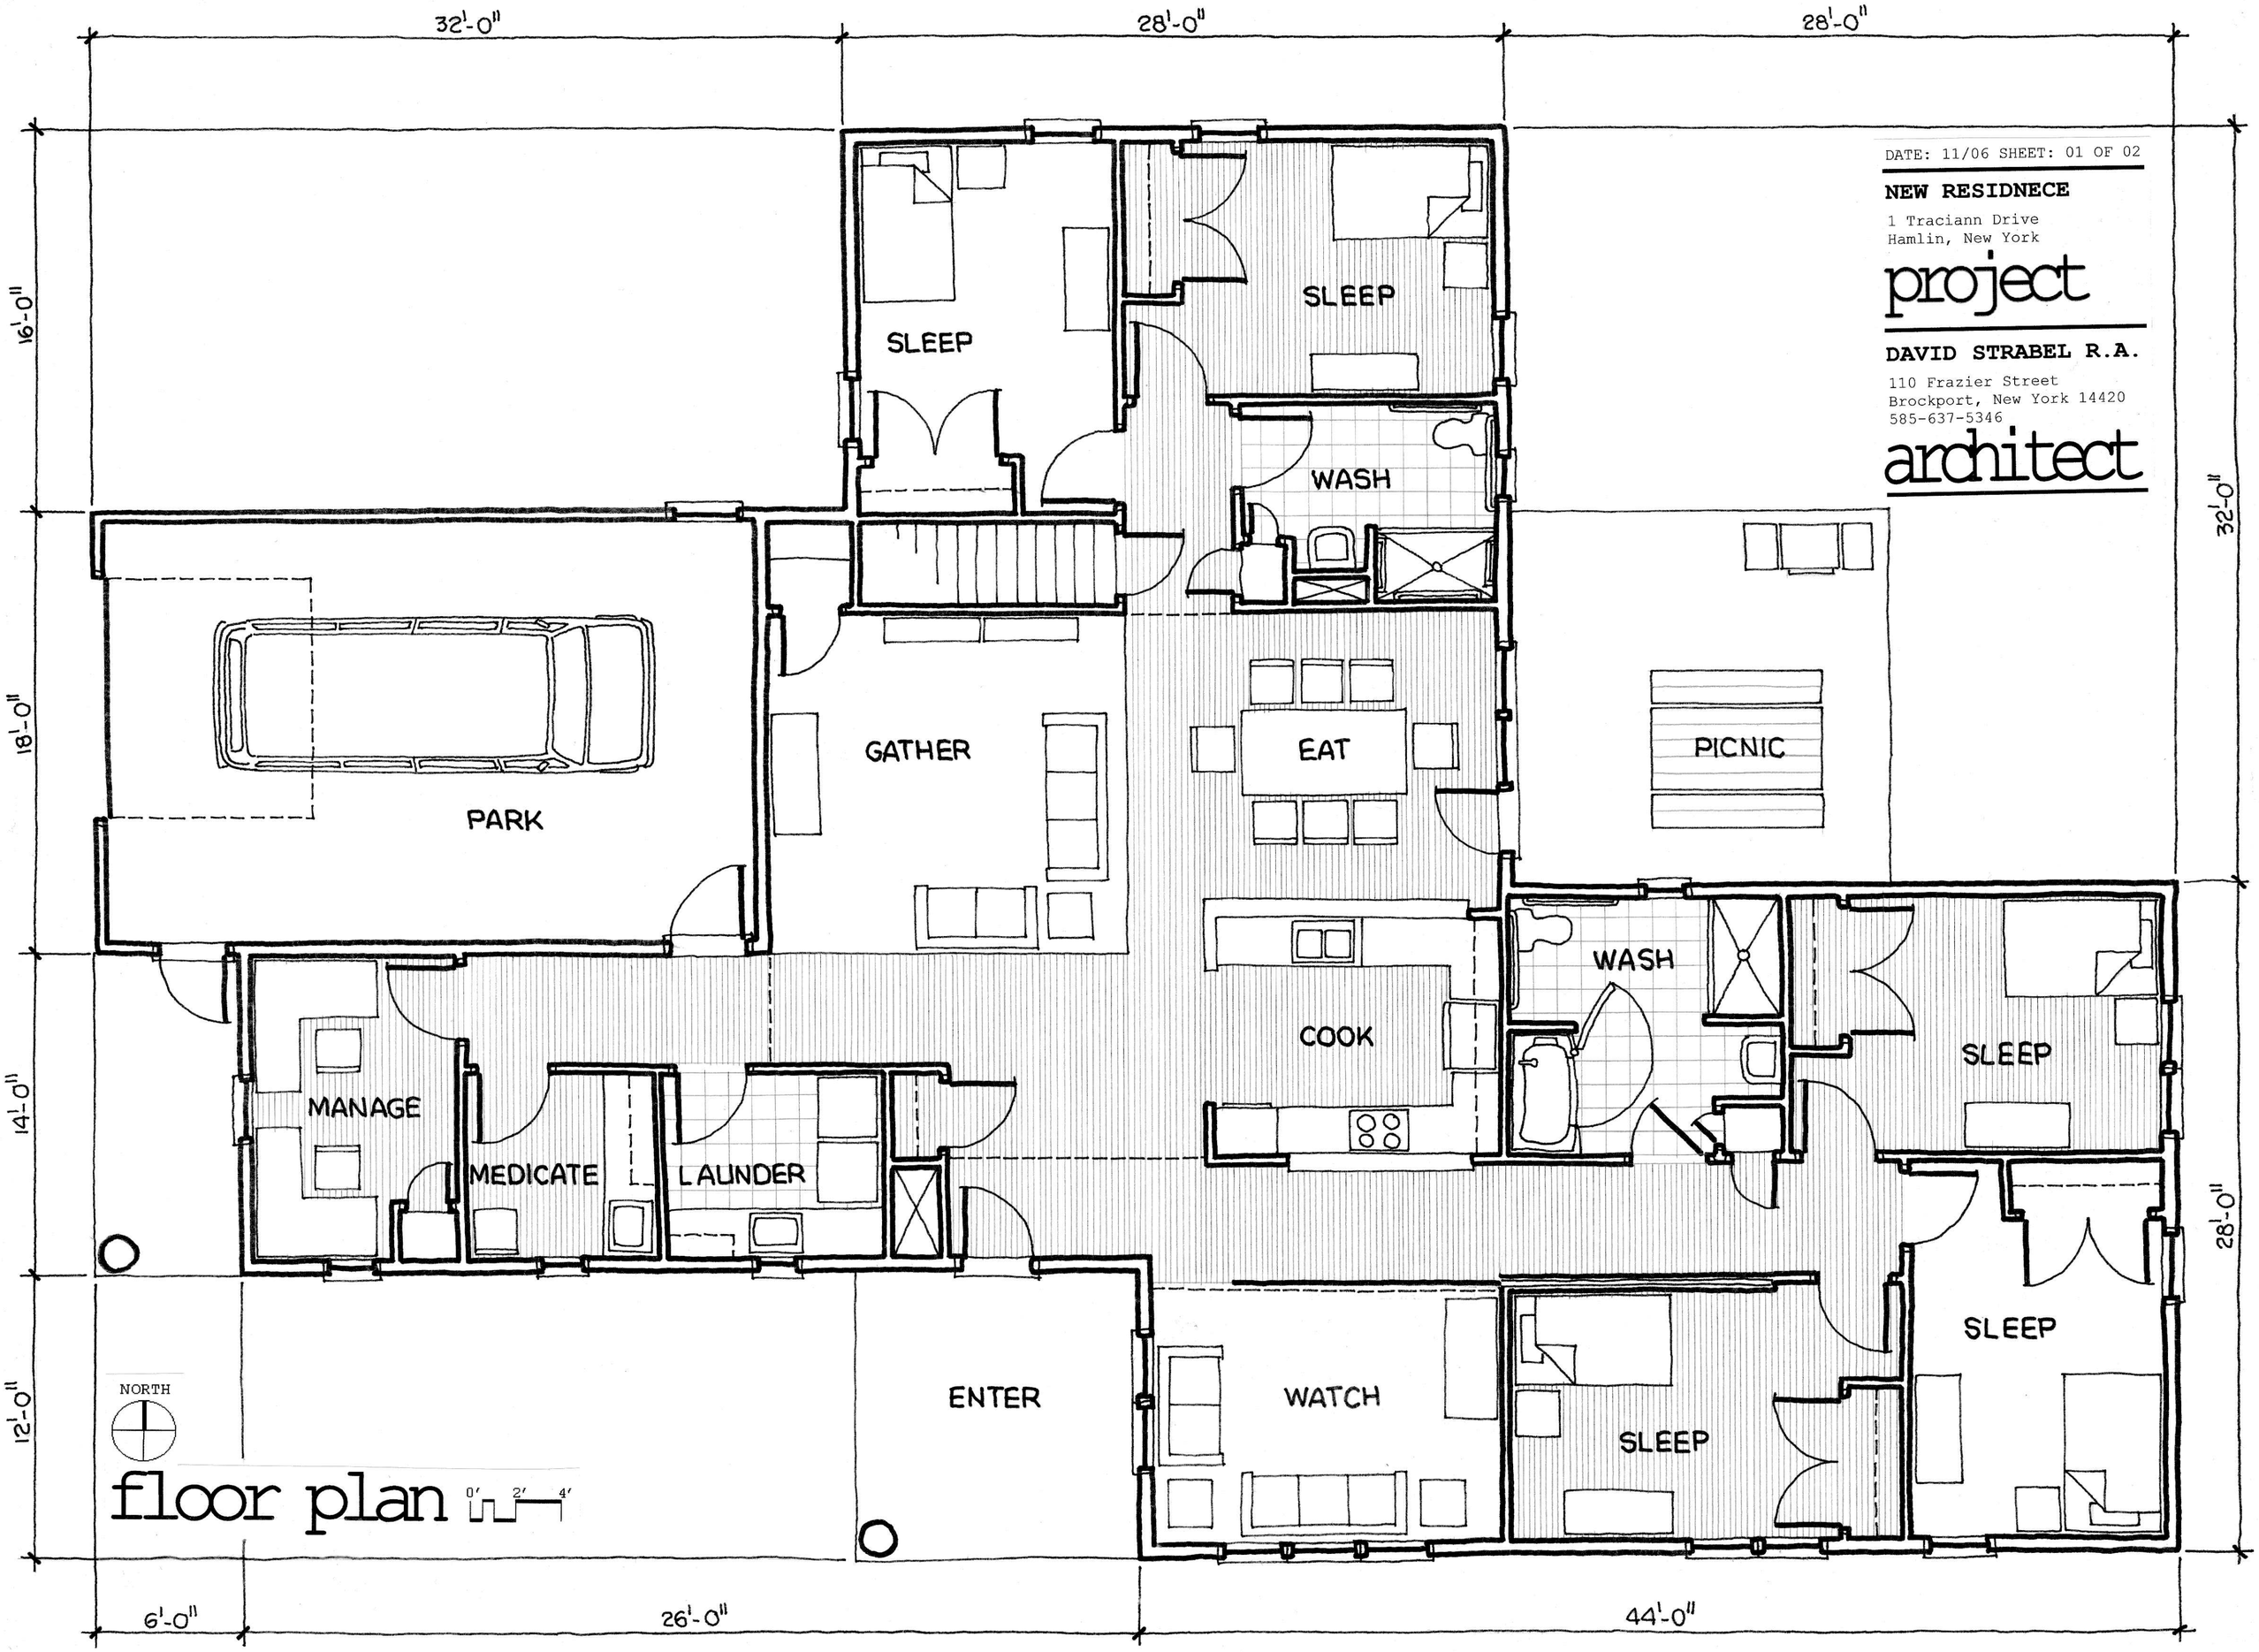

DATE: 11/06 SHEET: 01 OF 02

NEW RESIDNECE

1 Traciann Drive
Hamlin, New York

project

DAVID STRABEL R.A.

110 Frazier Street
Brockport, New York 14420
585-637-5346

architect

floor plan

DATE: 11/06 SHEET: 02 OF 02

NEW RESIDNECE

1 Traciann Drive
Hamlin, New York

project

DAVID STRABEL R.A.

110 Frazier Street
Brockport, New York 14420
585-637-5346

architect

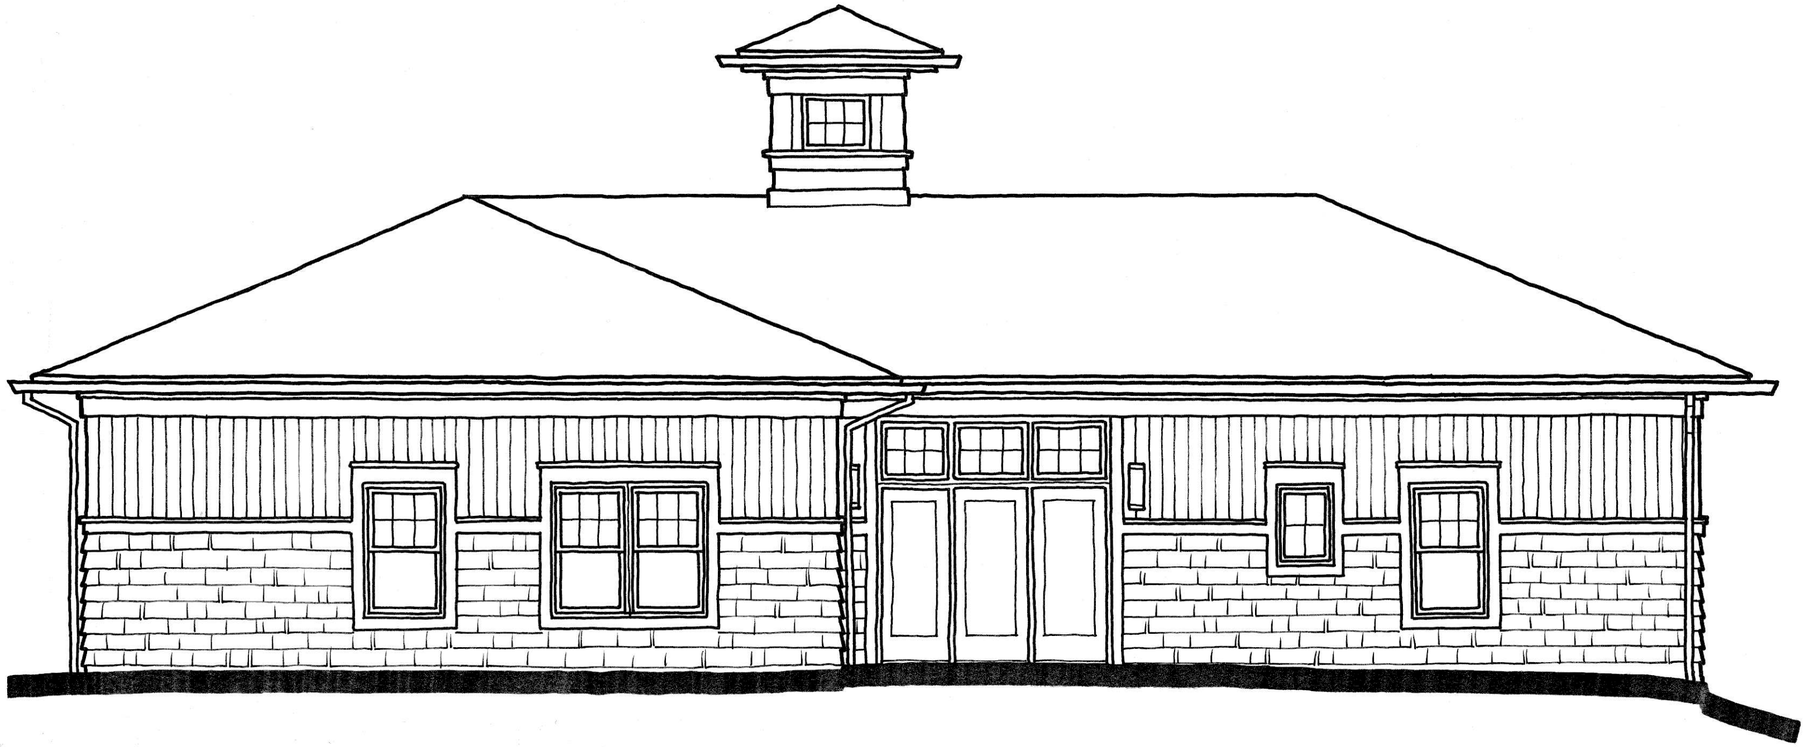

east elevation 0' 2' 4'

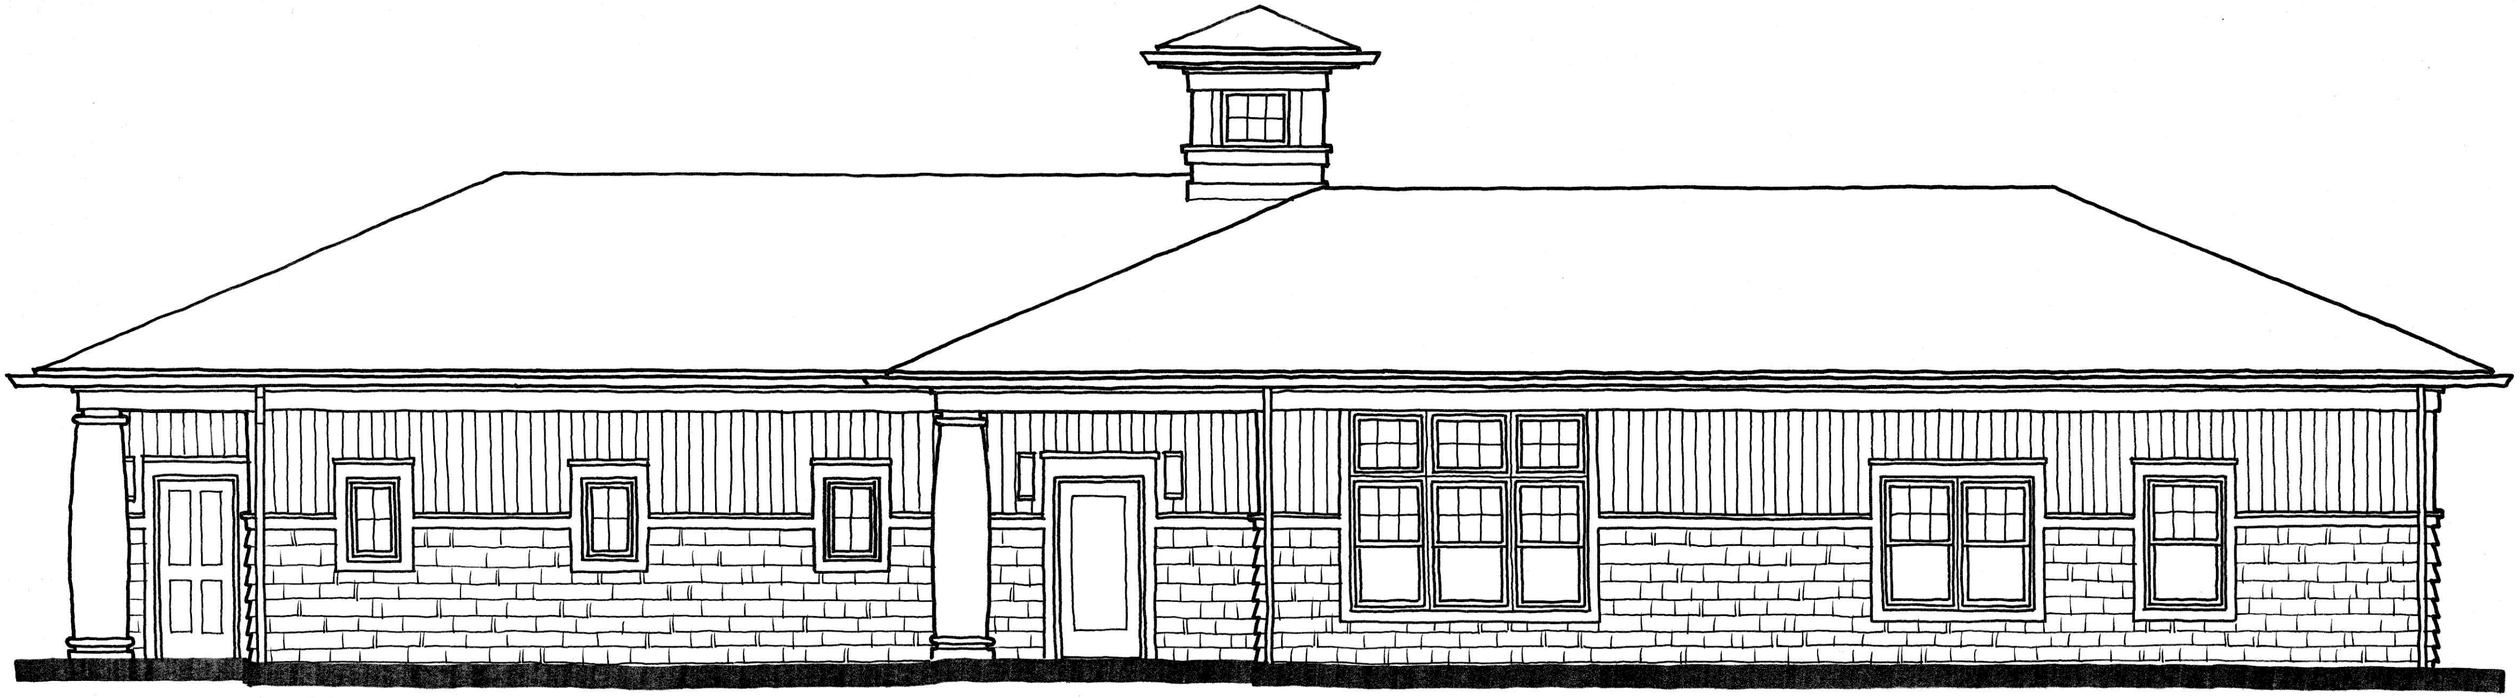

south elevation 0' 2' 4'