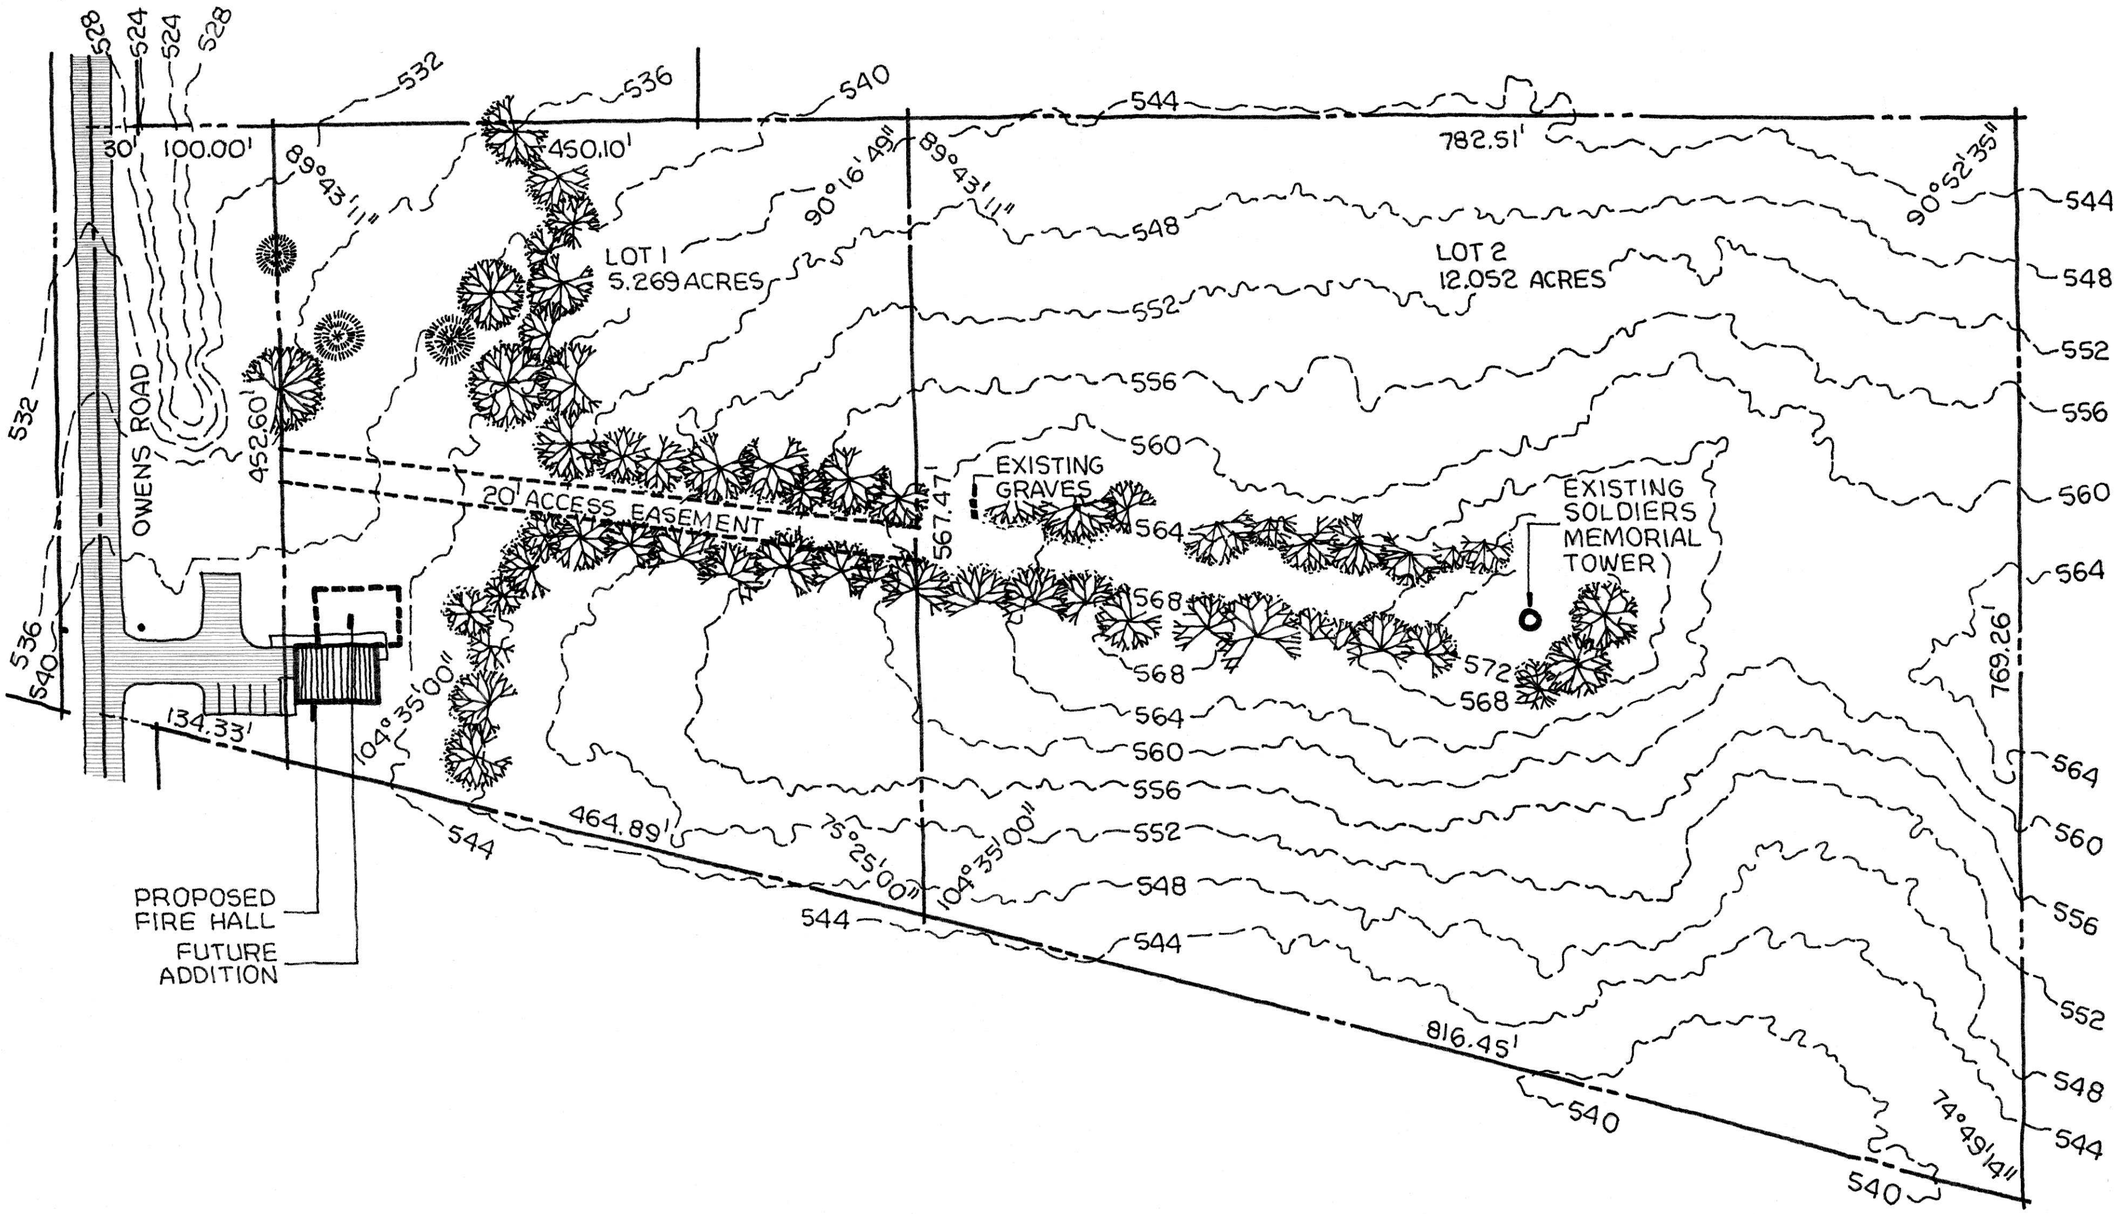

NORTH

site plan 0' 40' 80'

DATE: 01/13 SHEET: 1 OF 4

BROCKPORT
FIRE STATION #5
80 Owens Road
Sweden, New York

project

DAVID STRABEL R.A.
24 Tudor Road
Brockport, New York 14420
585-637-5346

architect

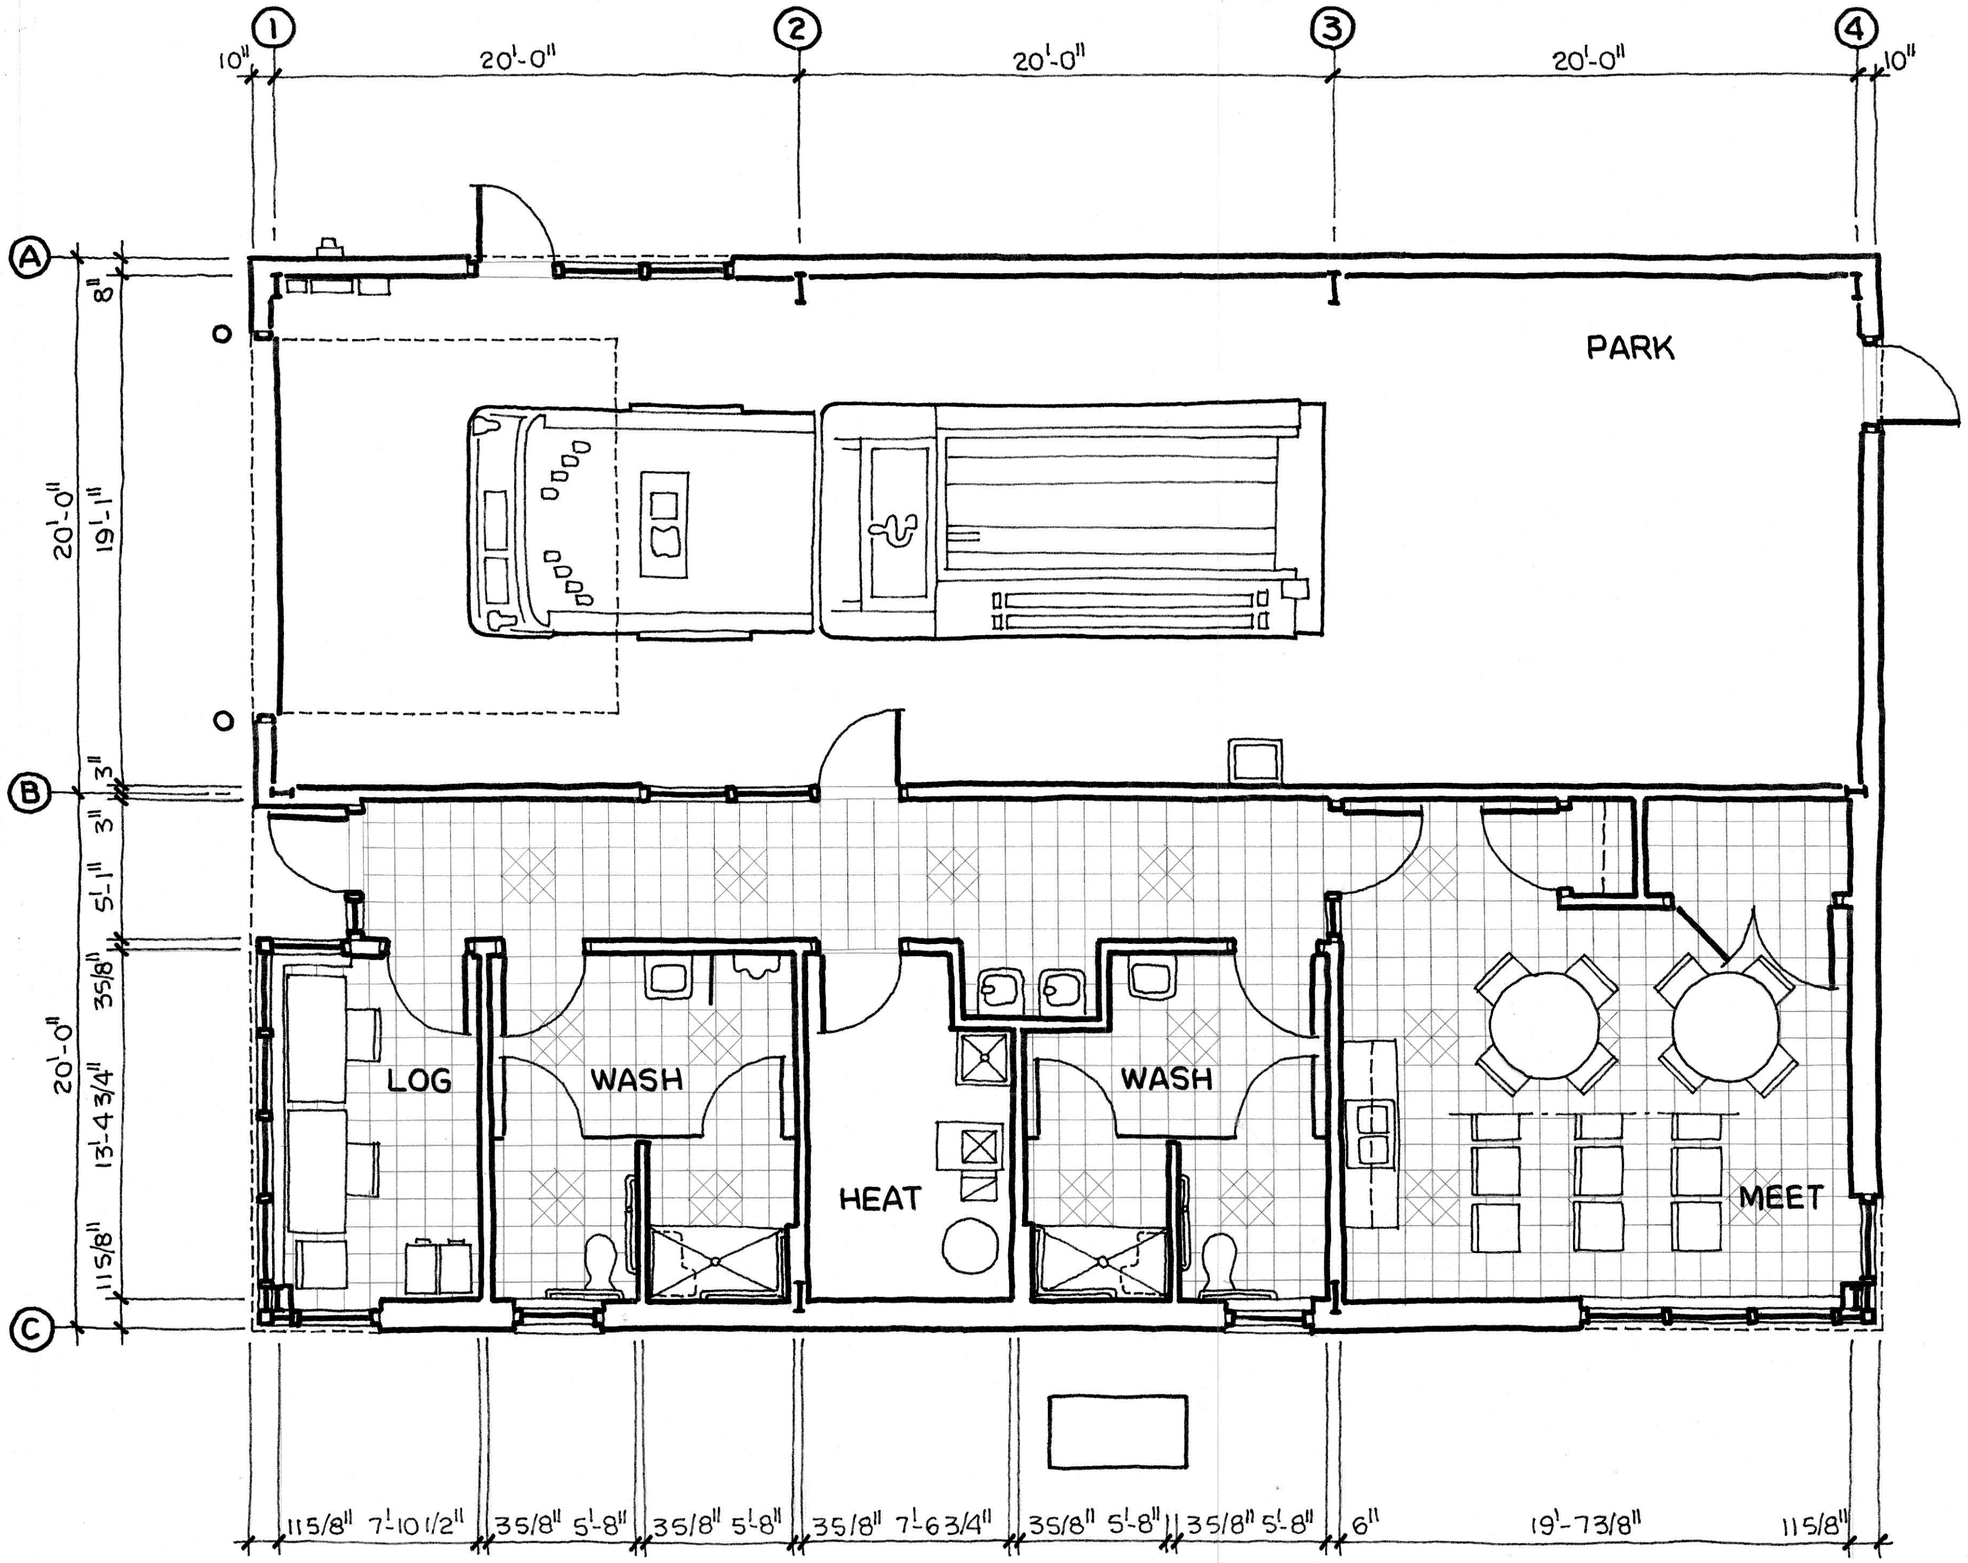

NORTH

floor plan

0' 2' 4'

DATE: 01/13 SHEET: 2 OF 4

BROCKPORT
FIRE STATION #5
80 Owens Road
Sweden, New York

project

DAVID STRABEL R.A.
24 Tudor Road
Brockport, New York 14420
585-637-5346

architect

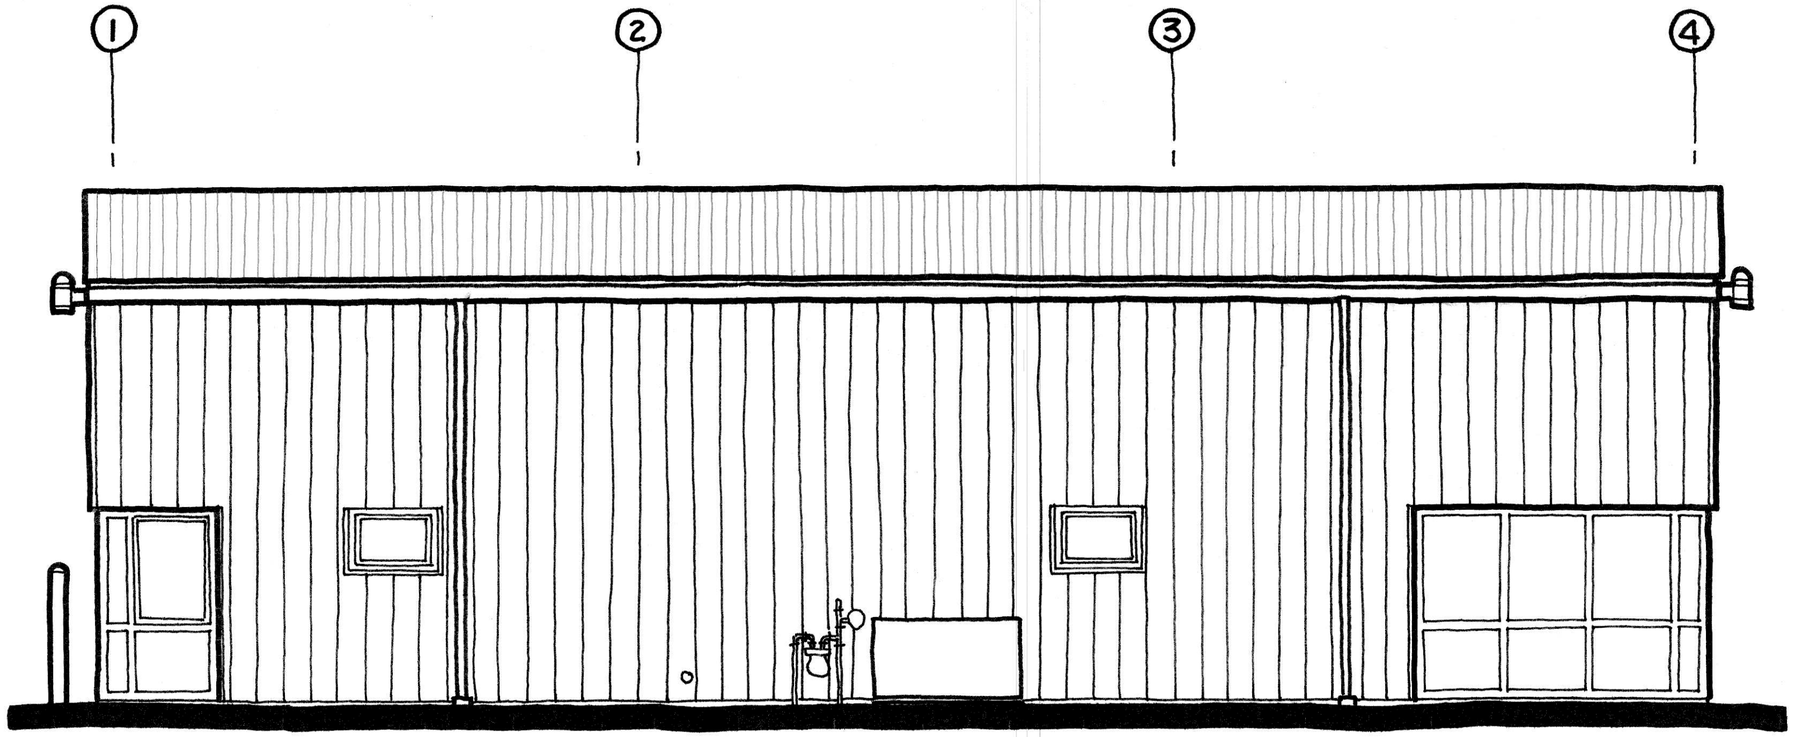

south elevation 0' 2' 4'

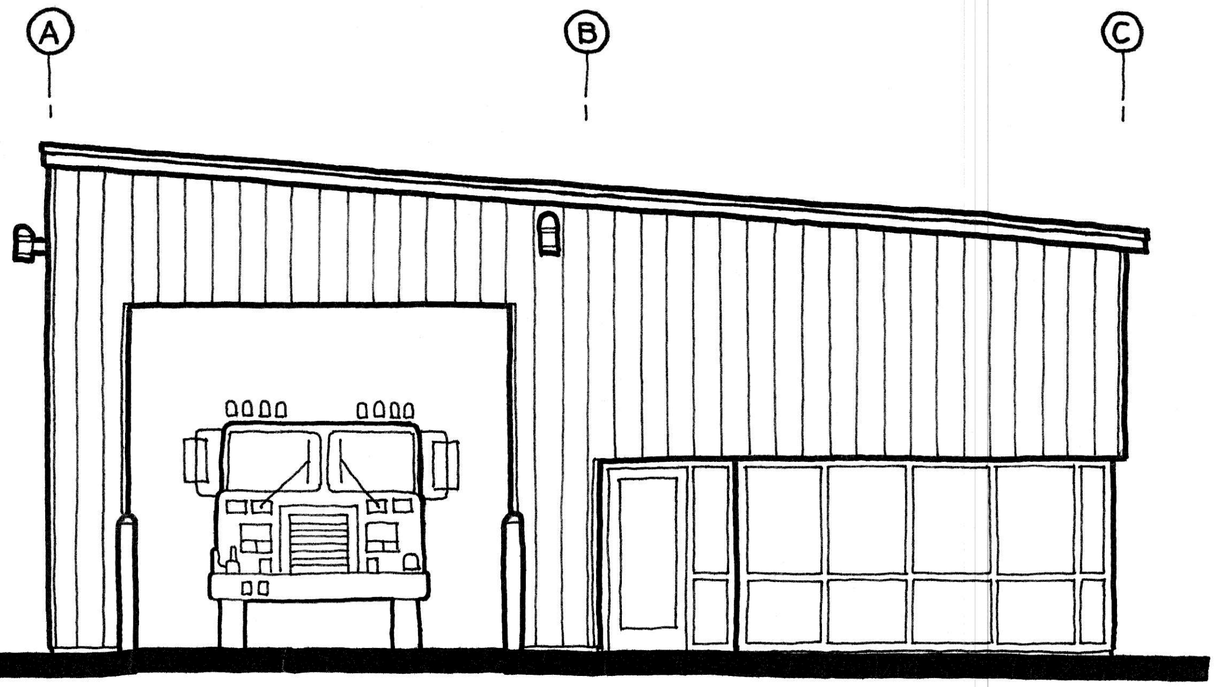

west elevation 0' 2' 4'

DATE: 01/13 SHEET: 3 OF 4

BROCKPORT
FIRE STATION #5
80 Owens Road
Sweden, New York

project

DAVID STRABEL R.A.
24 Tudor Road
Brockport, New York 14420
585-637-5346

architect

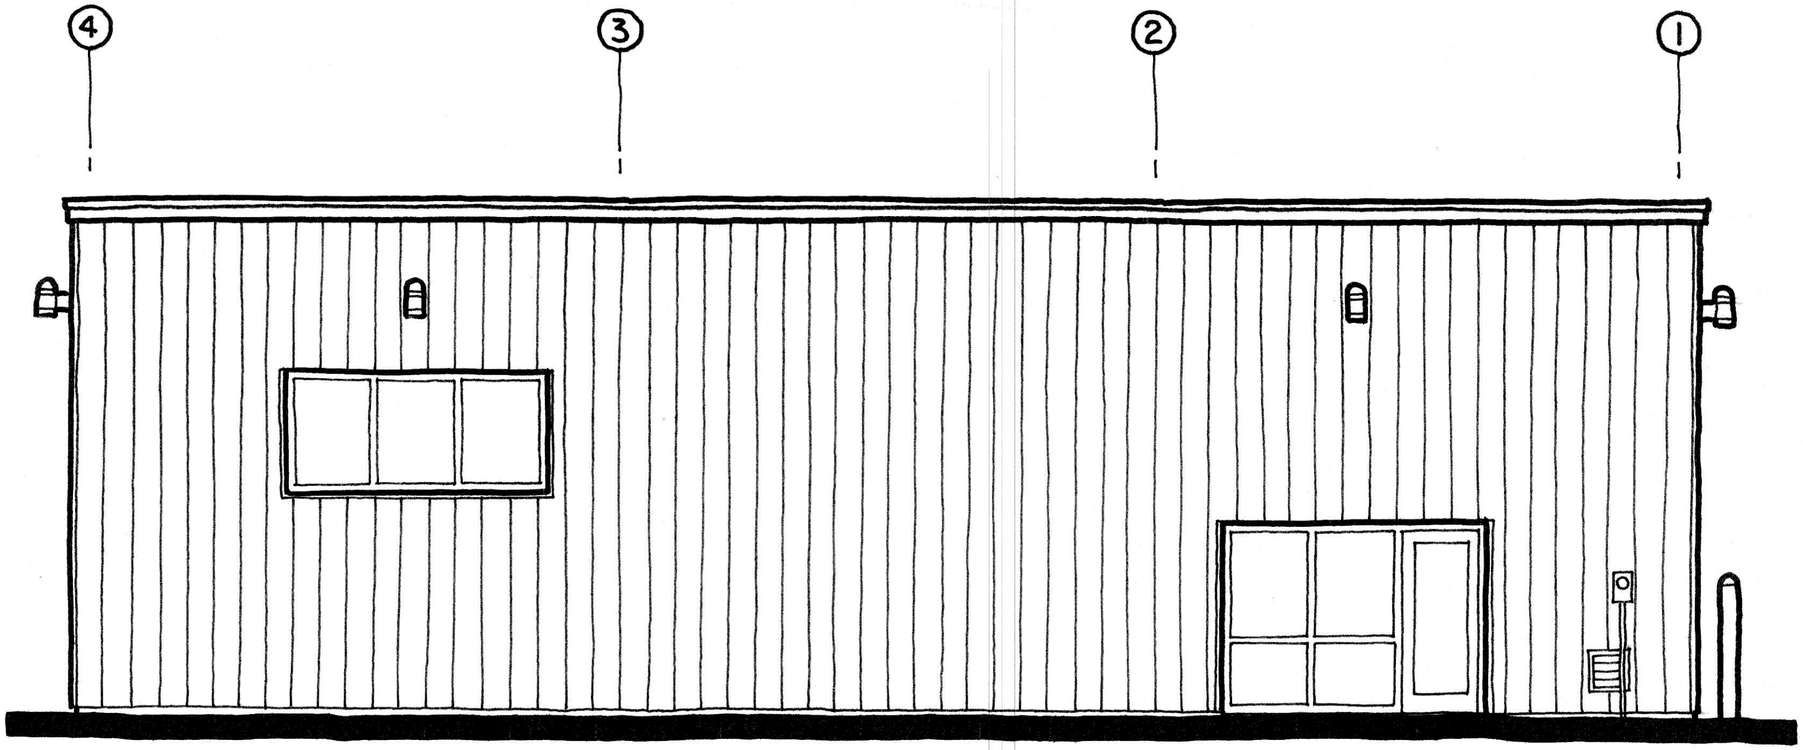

north elevation 0' 2' 4'

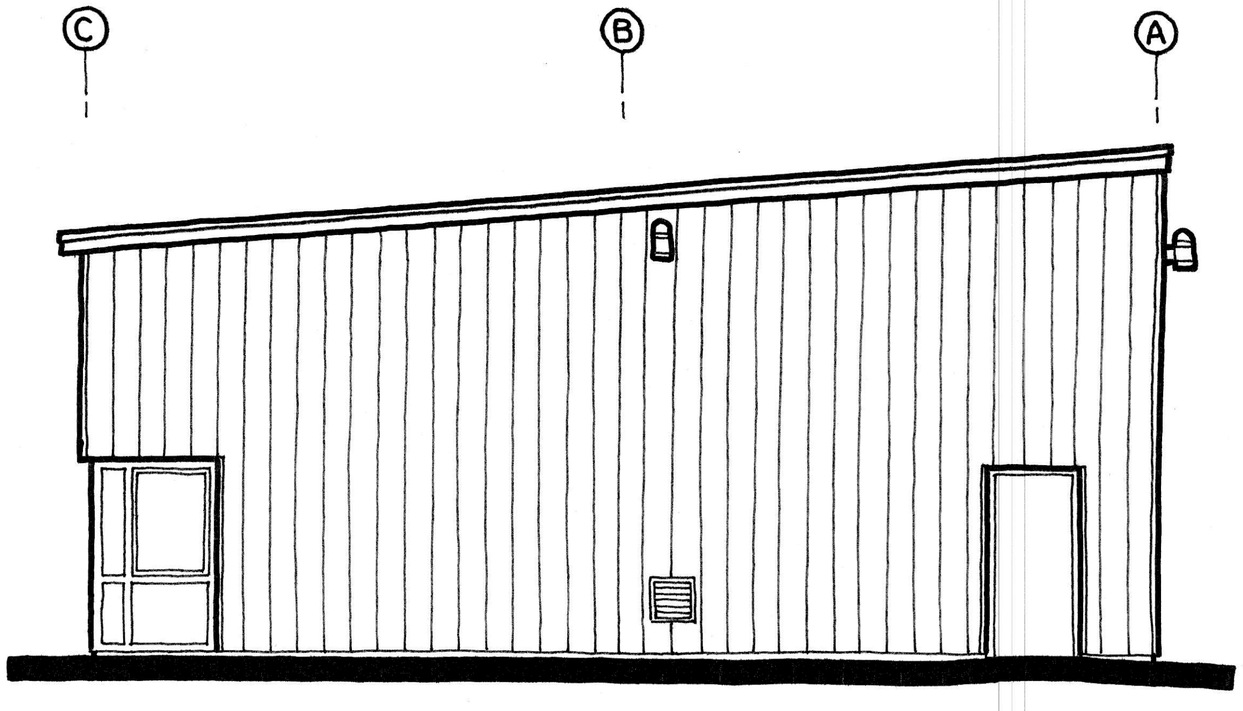

east elevation 0' 2' 4'

DATE: 01/13 SHEET: 4 OF 4

BROCKPORT
FIRE STATION #5
80 Owens Road
Sweden, New York

project

DAVID STRABEL R.A.
24 Tudor Road
Brockport, New York 14420
585-637-5346

architect