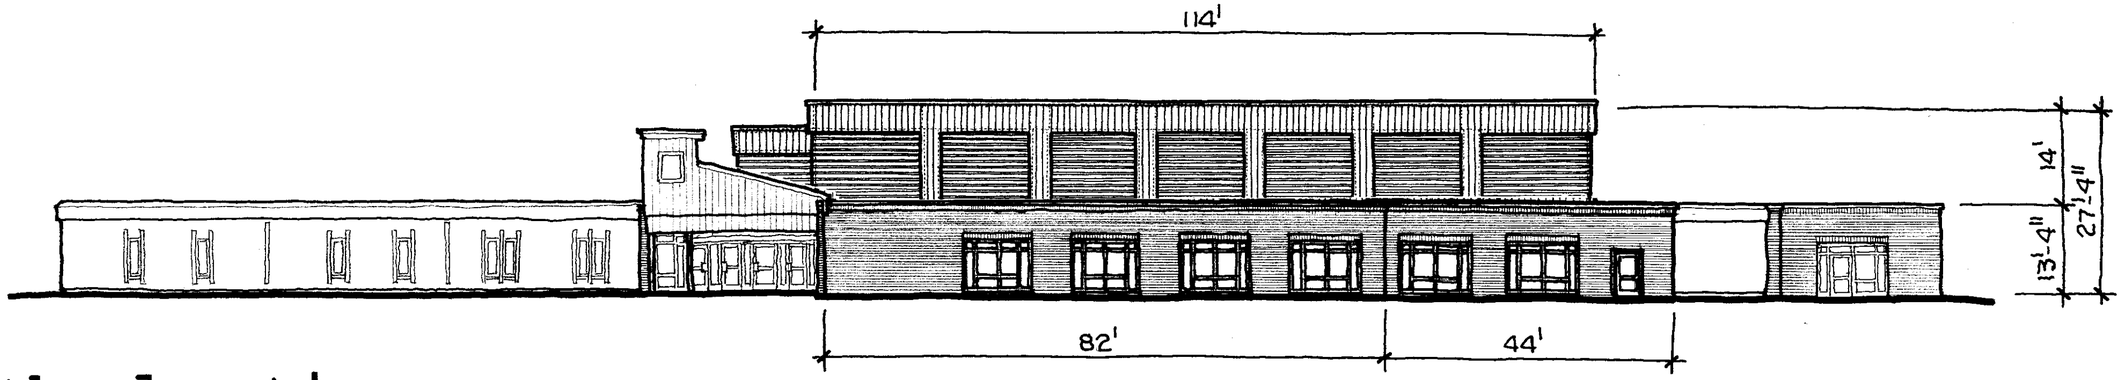

south elevation 0' 8' 16'

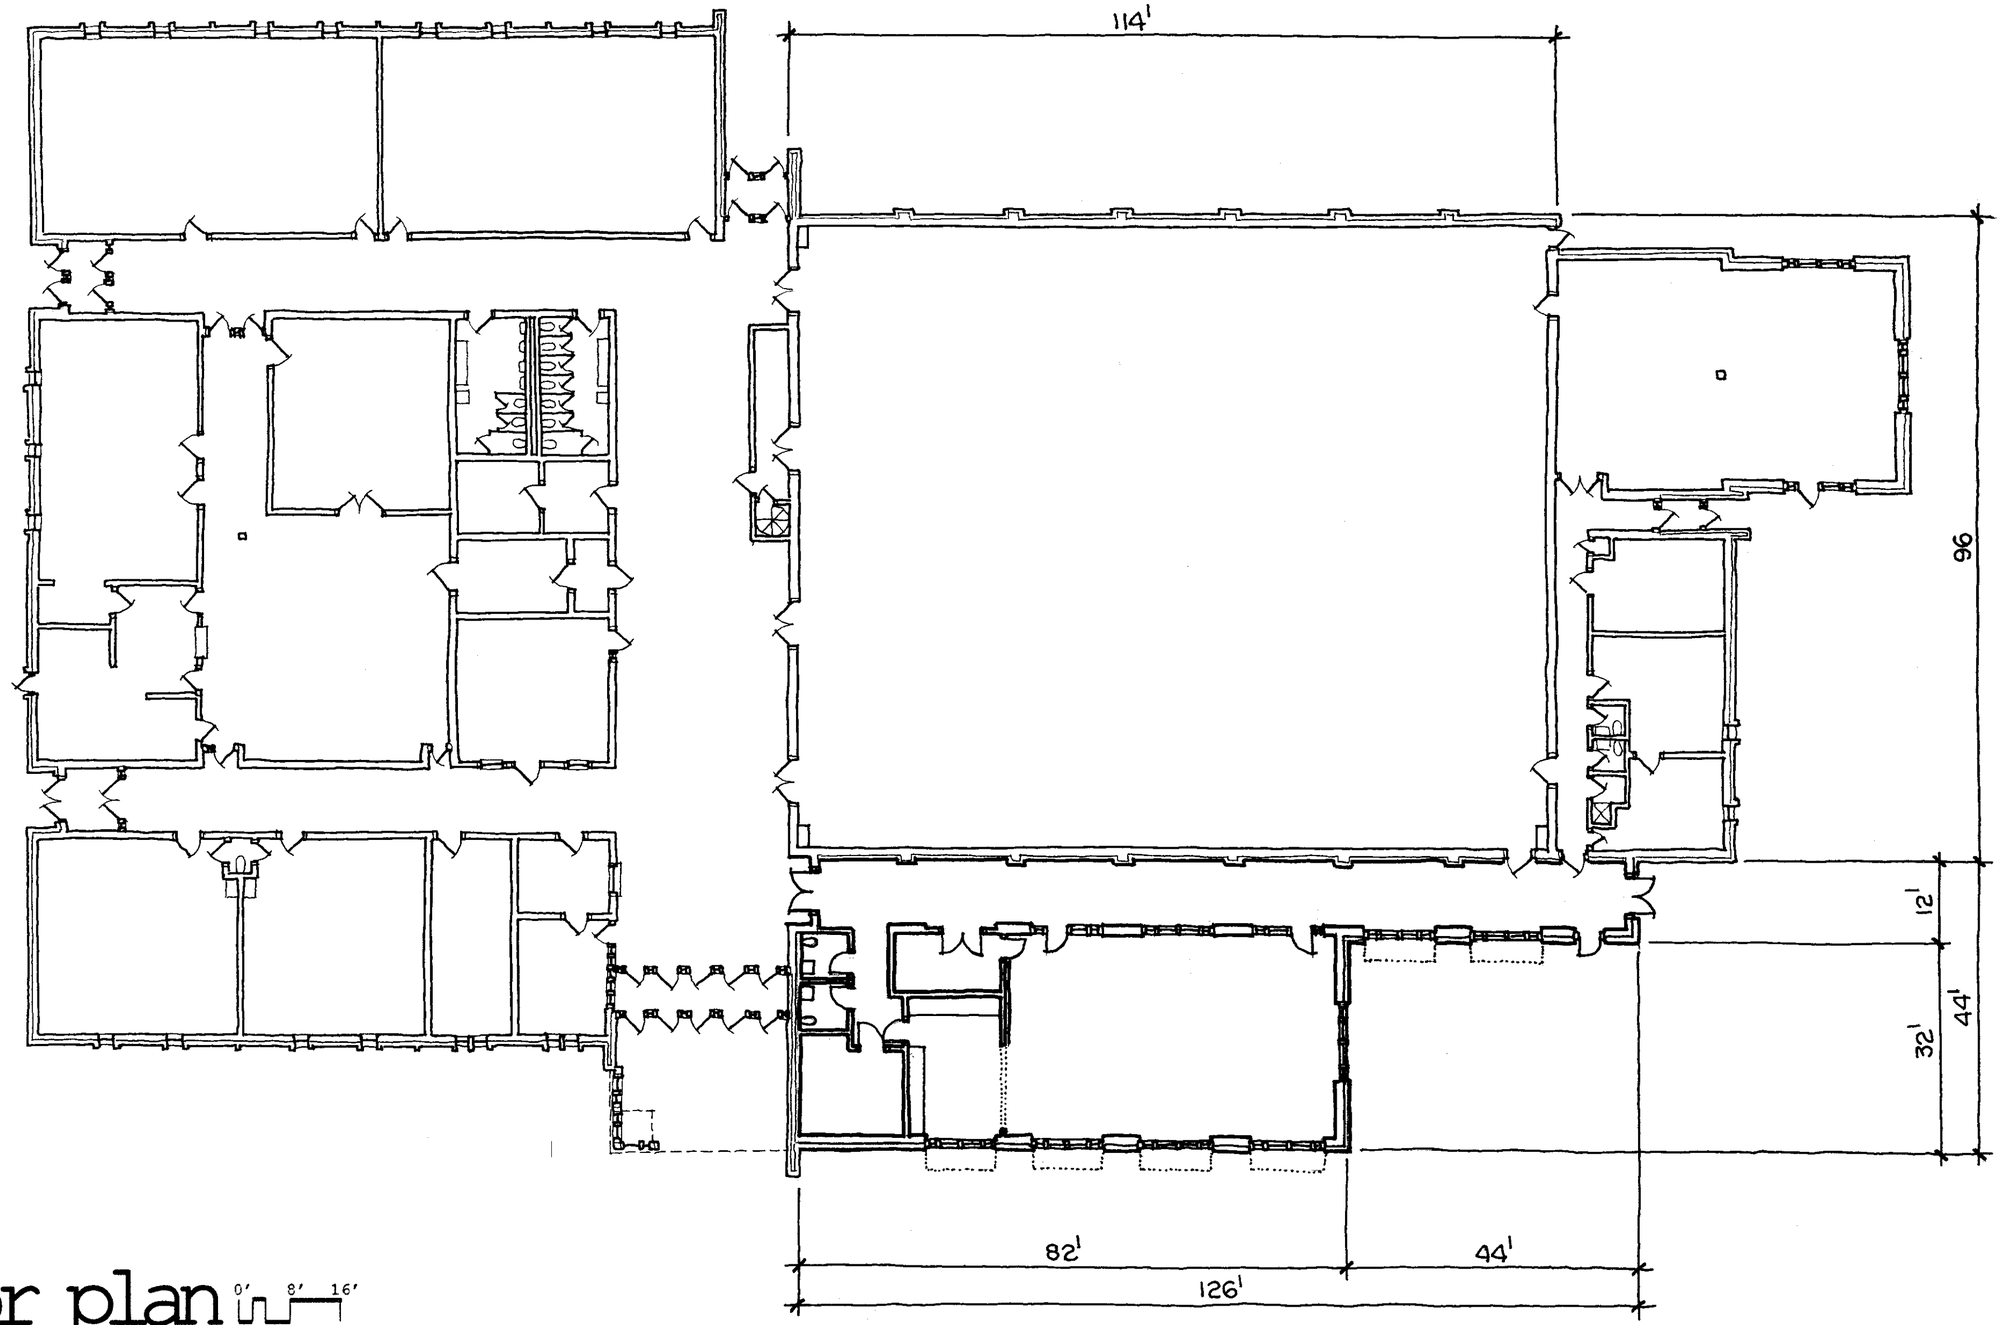

NORTH

floor plan 0' 8' 16'

PROJECT: Senior Room Addition
Community Center
Sweden, NY

SKETCH: Elevation & Plan

DATE: 08/20 SHEET: 1 of 1

DAVID STRABEL R.A.
Brockport, New York 14420
585-637-5346
dave@davidstrabel.com
www.davidstrabel.com

architect