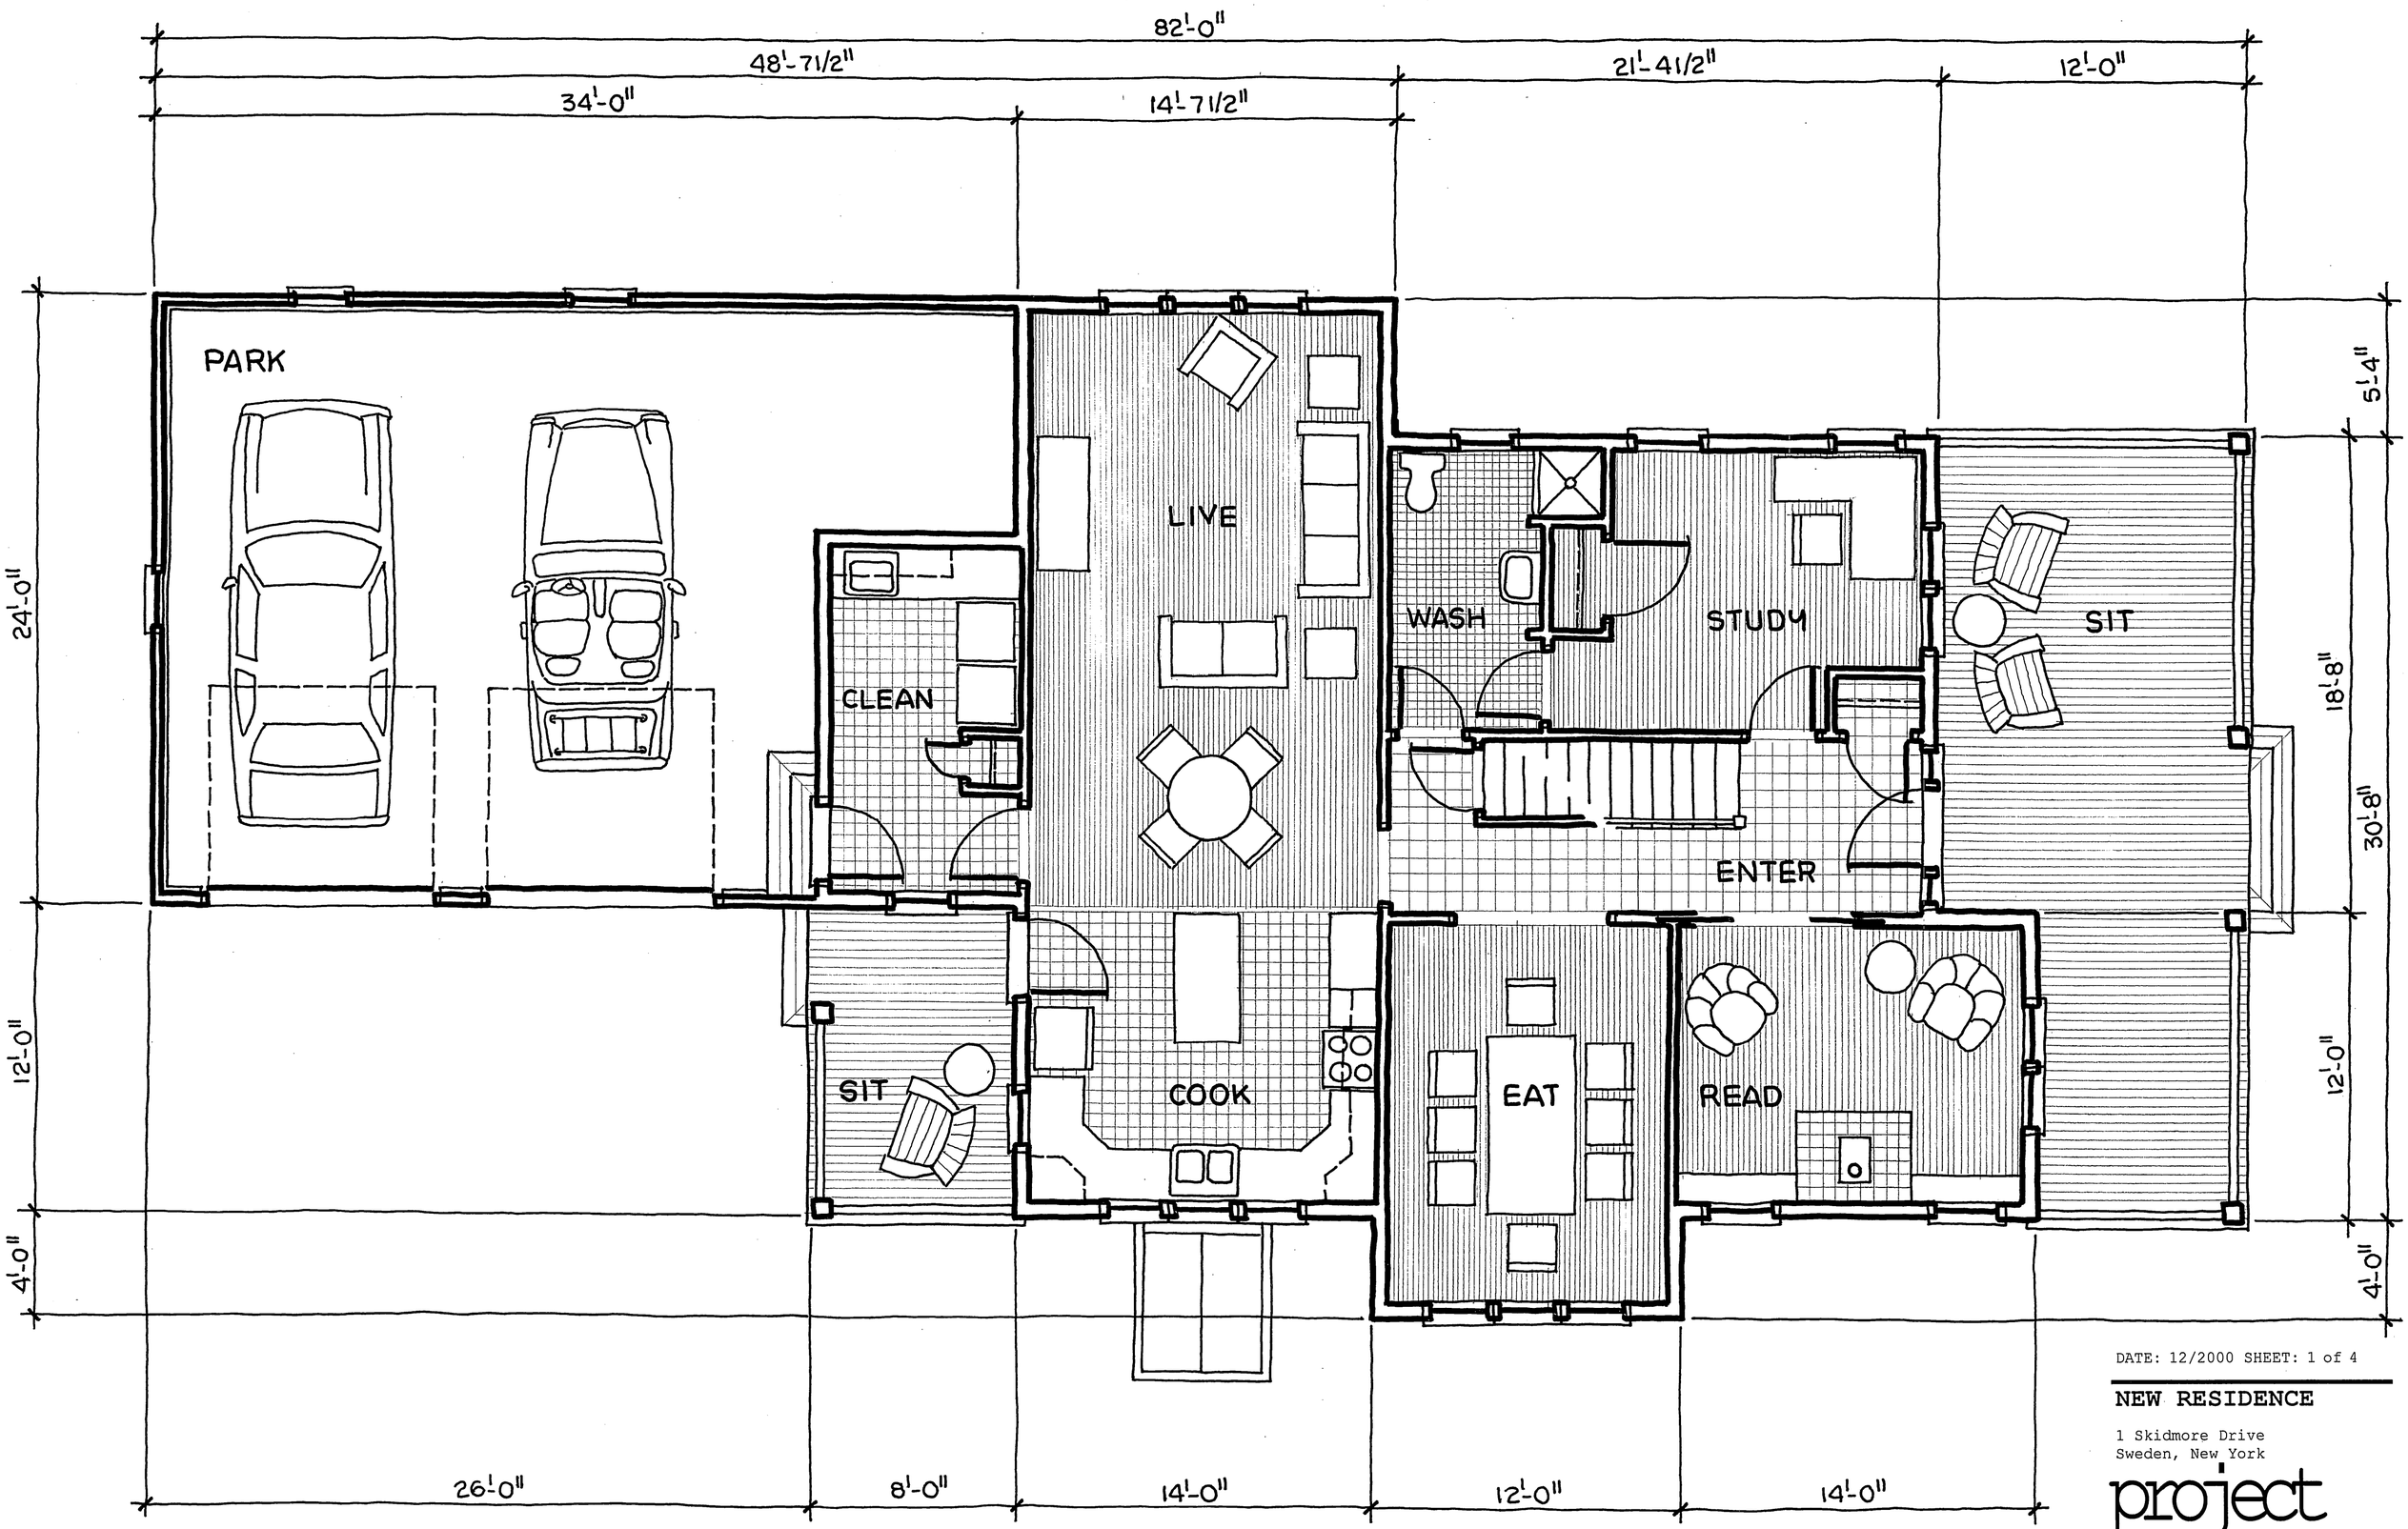

NORTH

first floor plan

0' 2' 4'

DATE: 12/2000 SHEET: 1 of 4

NEW RESIDENCE

1 Skidmore Drive
Sweden, New York

project

DAVID STRABEL R.A.

110 Frazier Street
Brockport, New York 14420
585-637-5346

architect

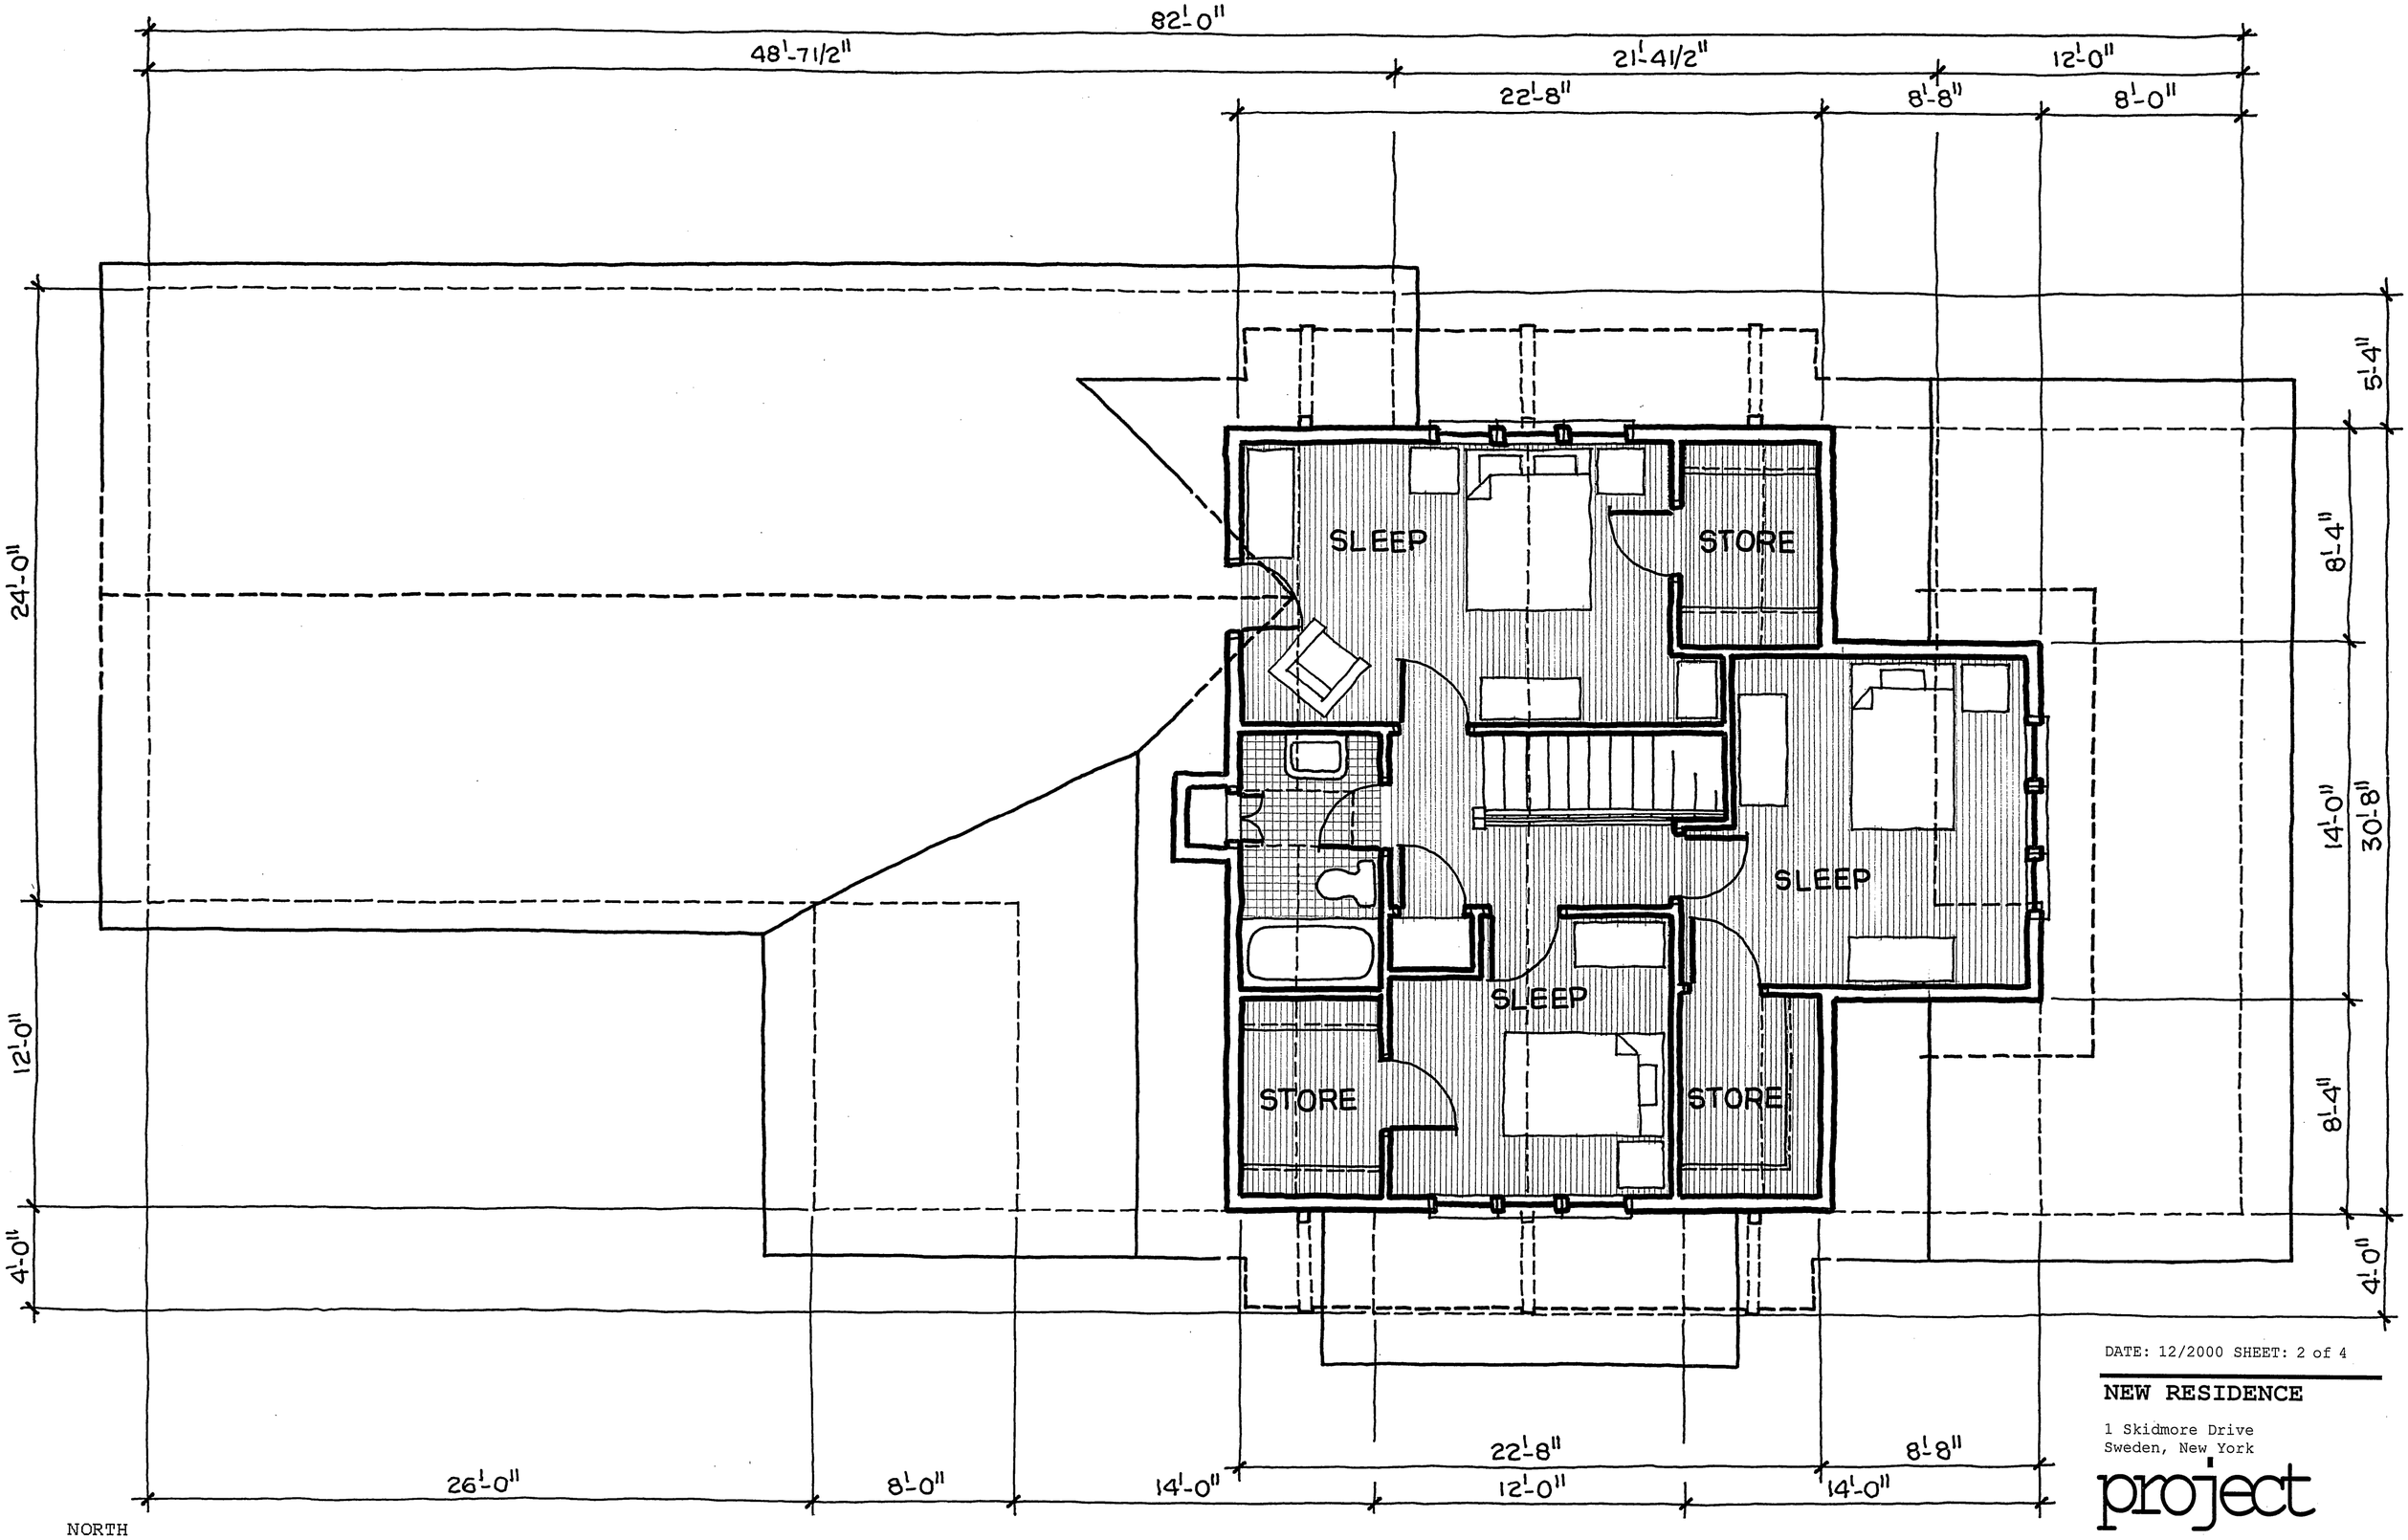

NORTH

second floor plan

0' 2' 4'

DATE: 12/2000 SHEET: 2 of 4

NEW RESIDENCE

1 Skidmore Drive
Sweden, New York

project

DAVID STRABEL R.A.

110 Frazier Street
Brockport, New York 14420
585-637-5346

architect

east elevation 0' 2' 4'

north elevation 0' 2' 4'

DATE: 12/2000 SHEET: 3 of 4

NEW RESIDENCE

1 Skidmore Drive
Sweden, New York

project

DAVID STRABEL R.A.

110 Frazier Street
Brockport, New York 14420
585-637-5346

architect

west elevation 0' 2' 4'

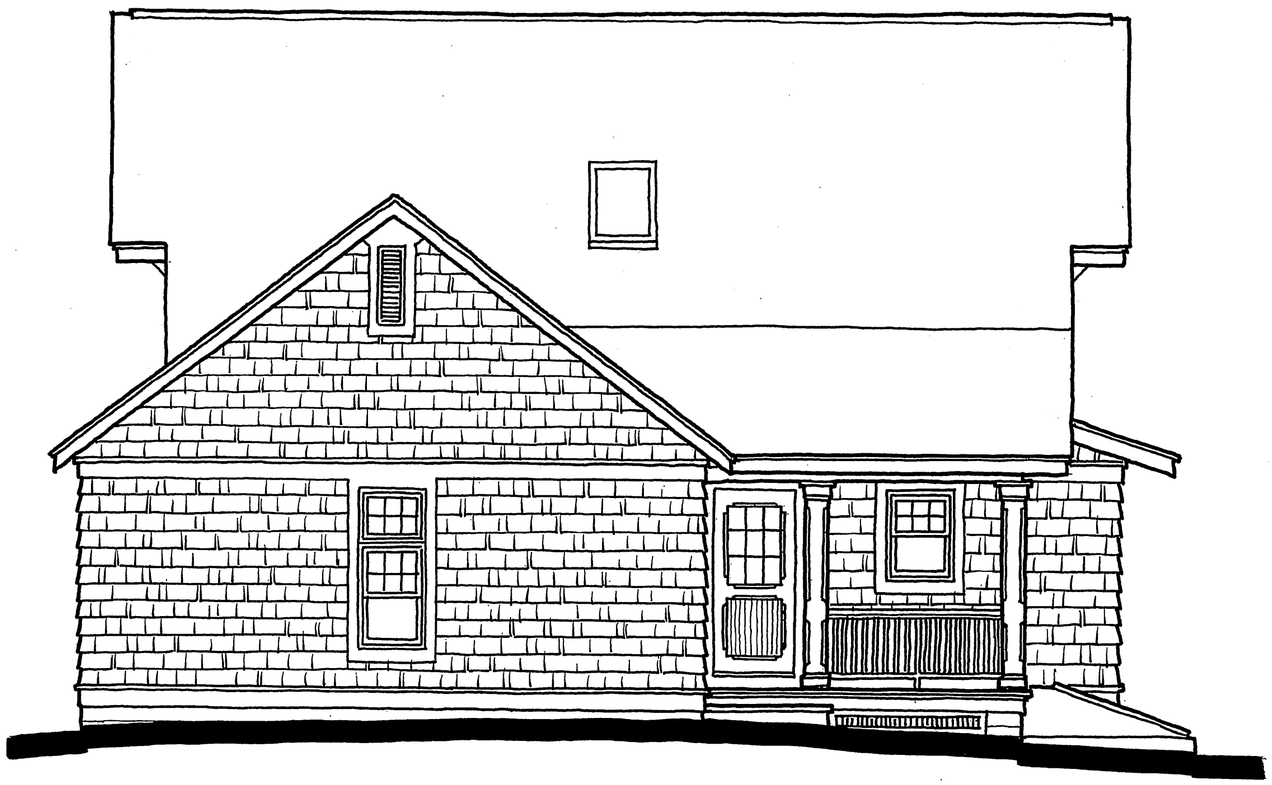

south elevation 0' 2' 4'

DATE: 12/2000 SHEET: 4 of 4

NEW RESIDENCE

1 Skidmore Drive
Sweden, New York

project

DAVID STRABEL R.A.

110 Frazier Street
Brockport, New York 14420
585-637-5346

architect