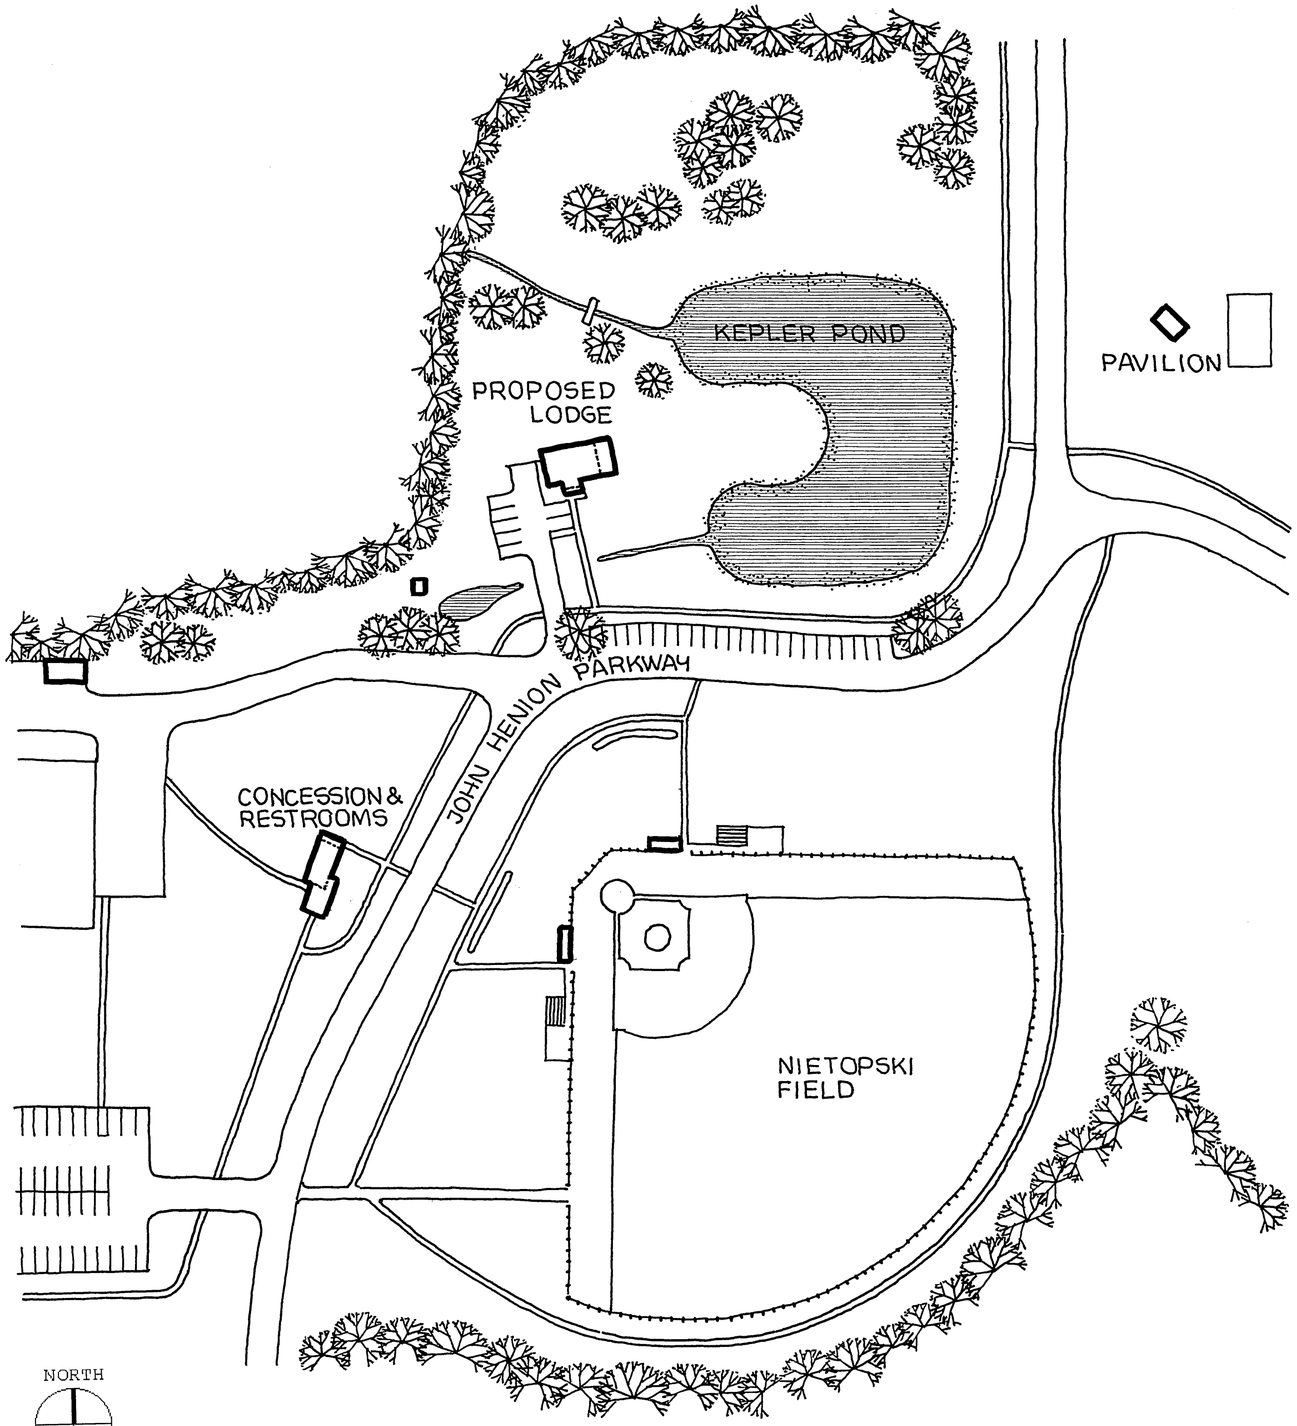


site plan

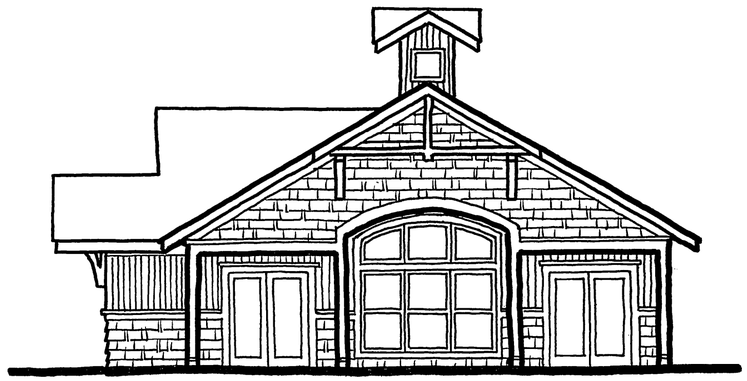

east elevation 0' 4' 8'

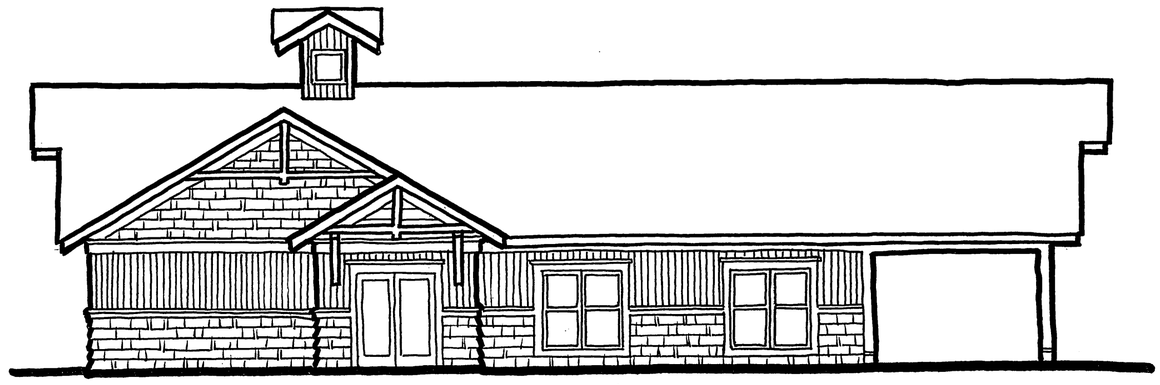

south elevation 0' 4' 8'

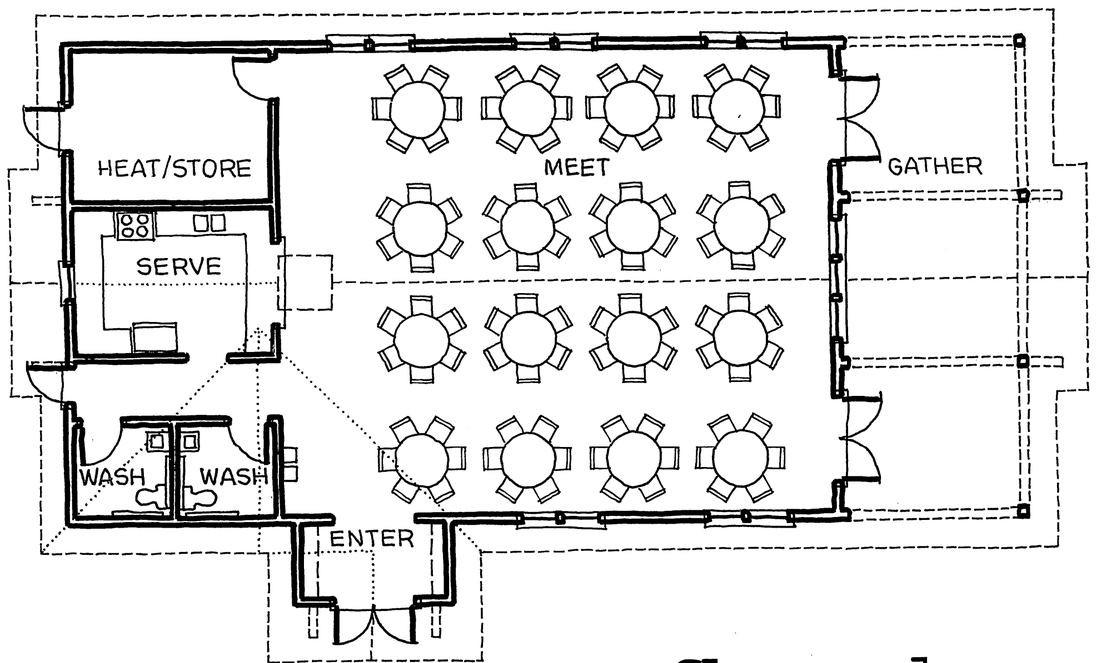


floor plan 0' 4' 8'

PROJECT: SWEDEN PARK

SKETCH: LODGE

DATE: 11/14 SHEET: 1 OF 2

**DAVID STRABEL R.A.**

24 Tudor Road
Brockport, New York 14420
585-637-5346

architect

PROJECT: SWEDEN PARK

SKETCH: LODGE

DATE: 11/14 SHEET: 2 OF 2

**DAVID STRABEL R.A.**

24 Tudor Road
Brockport, New York 14420
585-637-5346

architect