DATE: 11/06 SHEET: 01 OF 02

NEW RESIDNECE

1 Traciann Drive
Hamlin, New York

project

DAVID STRABEL R.A.

110 Frazier Street
Brockport, New York 14420
585-637-5346

architect

32'-0"

28'-0"

28'-0"

16'-0"

18'-0"

14'-0"

12'-0"

32'-0"

28'-0"

SLEEP

SLEEP

WASH

GATHER

EAT

PICNIC

PARK

WASH

COOK

SLEEP

MANAGE

MEDICATE

LAUNDER

SLEEP

ENTER

WATCH

SLEEP

NORTH

floor plan

0' 2' 4'

6'-0"

26'-0"

44'-0"

DATE: 11/06 SHEET: 02 OF 02

NEW RESIDNECE

1 Traciann Drive
Hamlin, New York

project

DAVID STRABEL R.A.

110 Frazier Street
Brockport, New York 14420
585-637-5346

architect

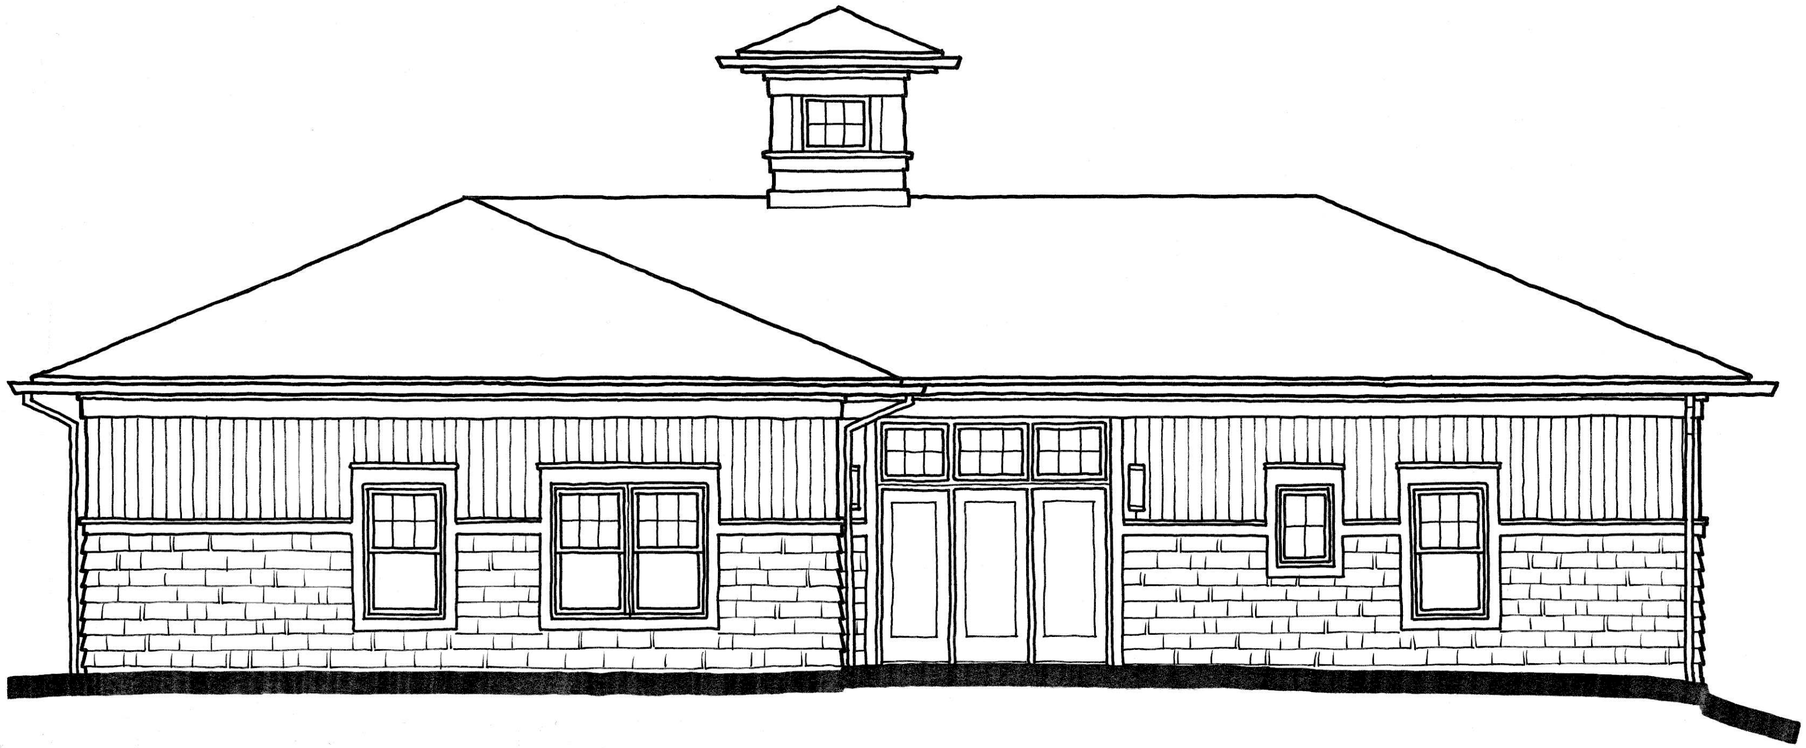

east elevation 0' 2' 4'

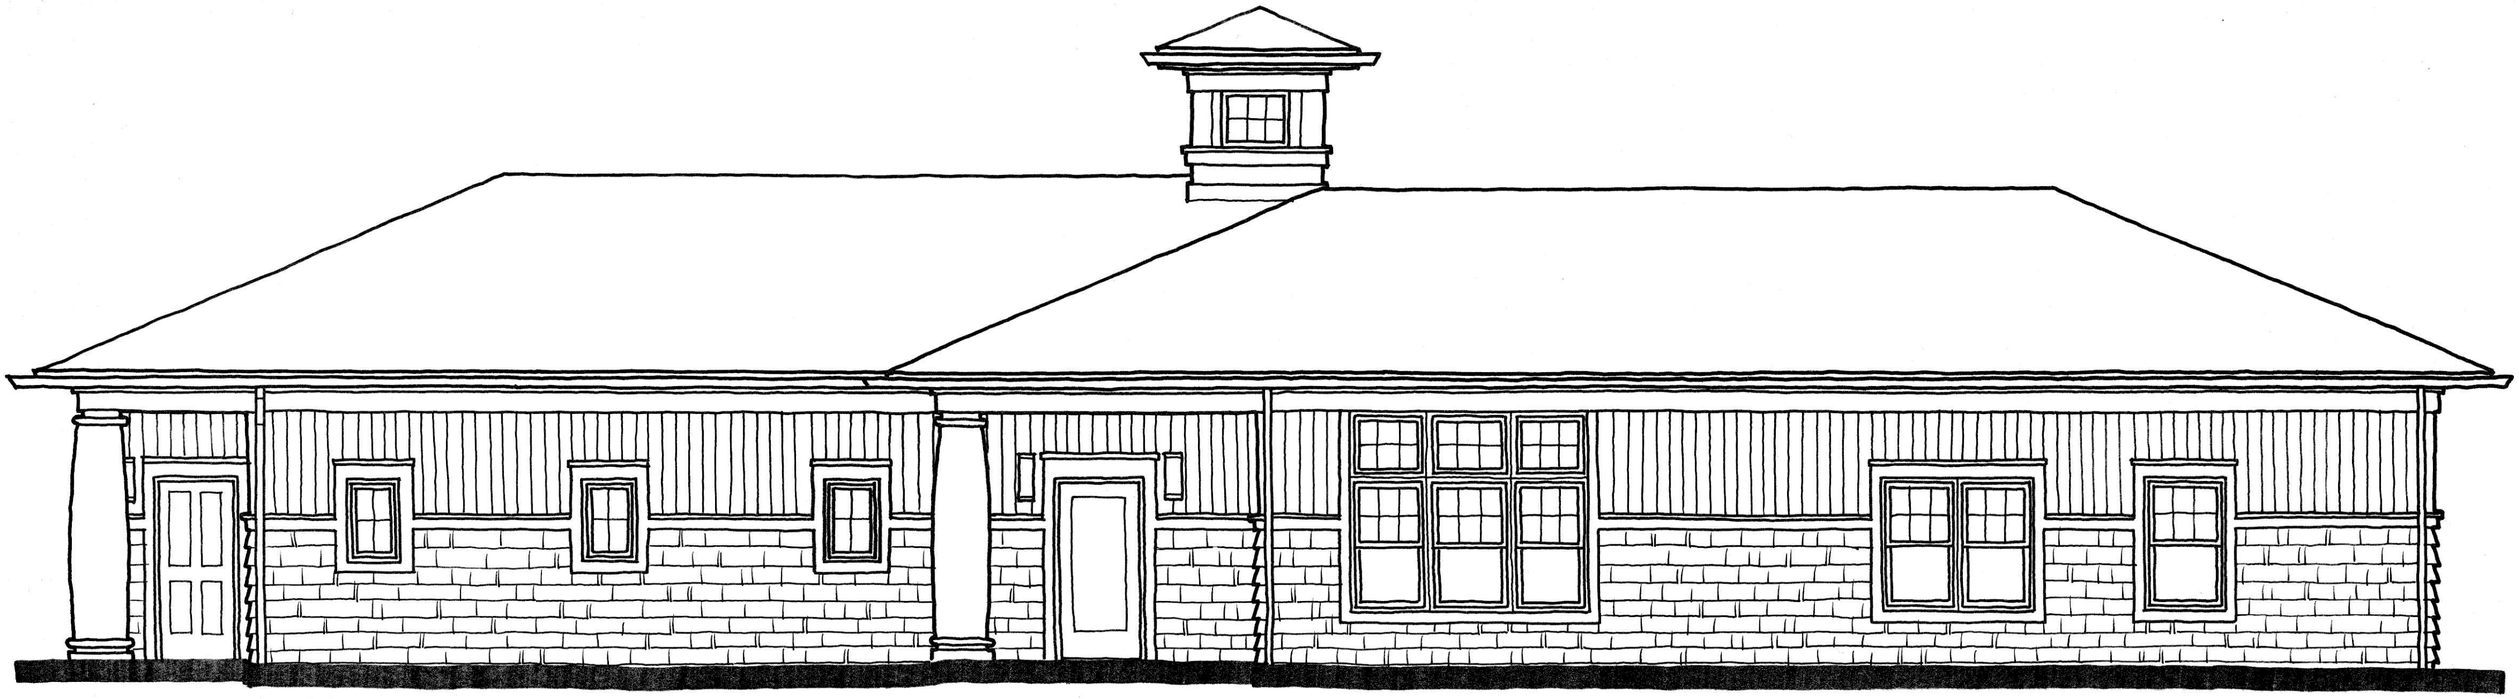

south elevation 0' 2' 4'